28-26

Plat of the Estate of William A. Carpenter belonging to the PAWTUCKET INSTITUTION FOR SAVINGS.

By J.A.Latham, Sept., 1904.

Presented for Record by undersigned
Pawtucket Institution for Savings
by Forbes Walker Atty
Witness
Edwin A. Sayles

RECEIVED FOR RECORD,
Providence, R. I., OCT 7 1904

MALACHI R. GARDNER

Shows record 183 ft. 8½ in. of 1st line

SAMUEL T. GARDINER

7
4000. SQ. ft.

6.
4034.40 SQ. ft.

5.
6668.09/100 SQ. ft.

4
6654 SQ. ft.

1
6020. SQ. ft.

3
4208 SQ. ft.

2
6016.74/100 SQ. ft.

LARCH STREET

CYPRESS STREET

CAMP STREET

SCALE 16 FT PER INCH

106

Presented for Record by undersigned
Pawtucket Institution for Savings
by Forbes Walker Atty
Witness
Edwin A. Sayles

RECEIVED FOR RECORD,
Providence, R. I., JUL 1 1907

Benedict Pond Land
of United Land Co.
By Frank E. Waterman.
June 1907.

Scale 50 f per inch.

New York, New Haven and Hartford Railroad.

Area 25180. Sq. ft.

Rubwen T. Slade.

John C. Smith.

Hodges Banking and Land Co

United Land Co

Huntington Ave.

Recorded at request of
United Land Company
Edwin A. Sayles Treasurer

901

Sent by Express
S.R. Corbett
Alice Emily Barnes

RECEIVED FOR RECORD,
Providence, R. I., DEC 22 1904

PLAN SHOWING LAND
OF
PROVIDENCE & STONINGTON STEAMSHIP Co.
IN
PROVIDENCE, R.I.

Scale 1 in. = 40 ft. Nov. 28, 1904.

PROVIDENCE HARBOR.

330.0±

330.0±

117°37'

300.0±

302.42

117°37'

190.30

72°23'

ST.

PROVIDENCE HARBOR.

392.0

336.38

PROVIDENCE HARBOR.

372.32±

175.0±

209.0±

360.0±

INDIA ST.

So. Water Street.

So. Main Street.

Note: Harbor line information obtained from blue prints of Harbor Line Plat Book, in office of Harbor Commissioner.

RECEIVED FOR RECORD,
Providence, R. I., DEC 14 1904

James H. Kenley
J. A. Latham

The PARK VIEW PLAT

Of choice building lots at Roger Williams Park
Belonging to
BARTON MILLER ESTATE.
Surveyed and Platted
By J. A. LATHAM.
June, 1895.


Broad Street

Roger Williams Park

Miller Boulevard

Roger Williams Park

Scale 120 ft. per inch.

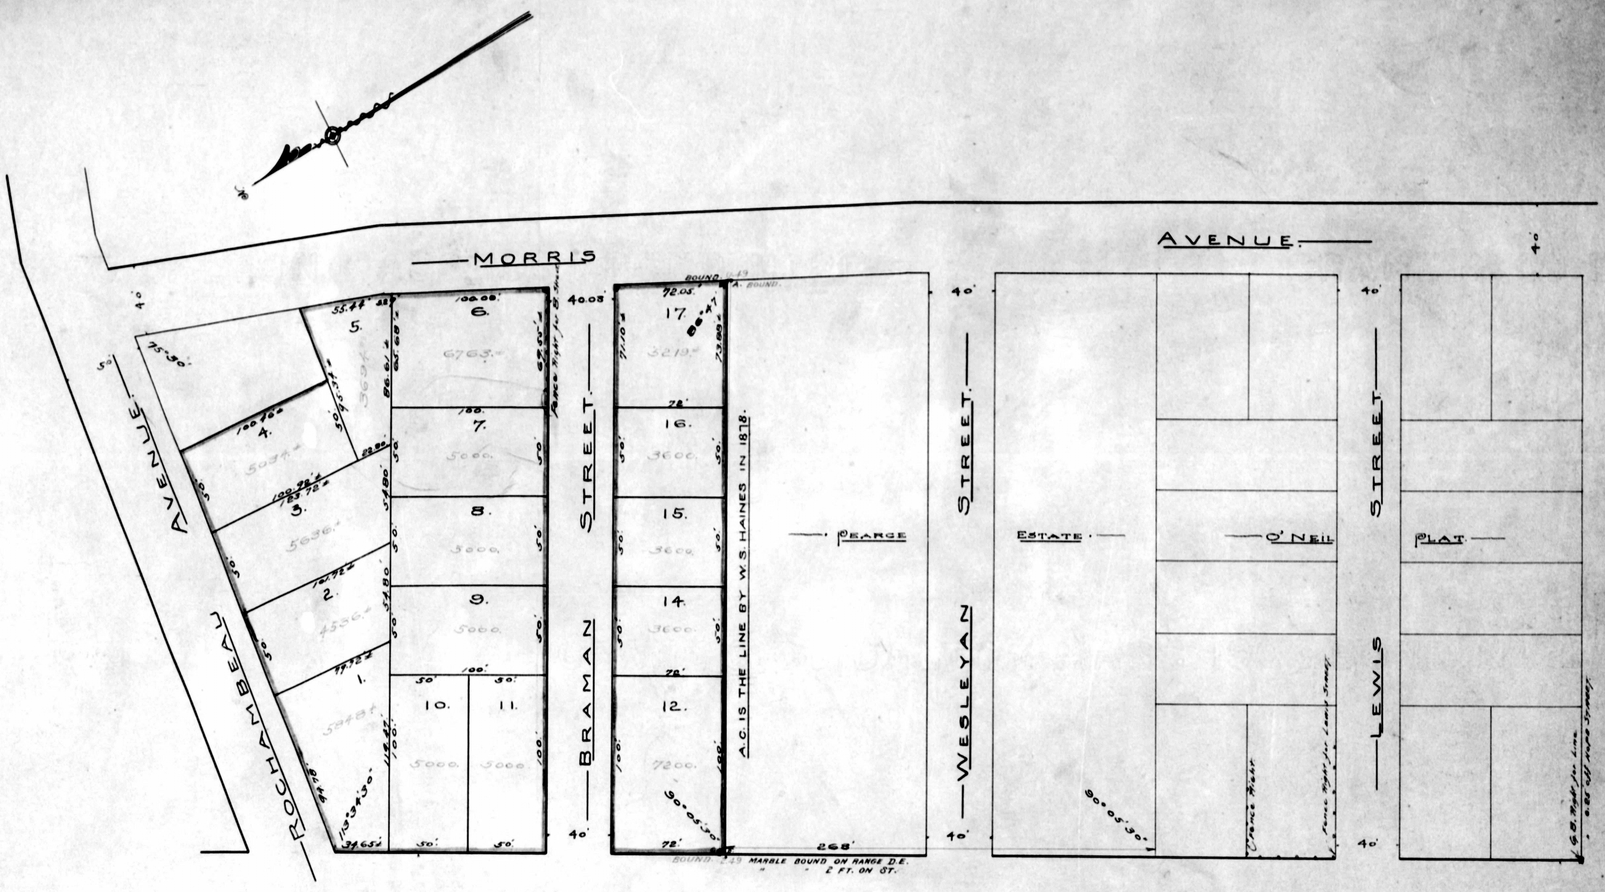

WE, THE UNDERSIGNED, HEREBY AGREE TO THE LINE D.E. AS THE DIVISION LINE BETWEEN OUR RESPECTIVE ESTATES.

Witness,
C. N. Hallam to
John J. and Grace D. H.
and W. C.
Edwin Wilbur
to E. A. H. & M. K. H.
Jos. A. McInnis to E. E. D.

John J. Hall
Grace D. Hall
Eliza A. Hall
Mary K. Hall.
Wilbur B. Turner
Emily E. Dwyer.
James E. Griffin to his wife Hall

· REPLAT OF A PORTION OF THE ·

· DOW AND ALLEN PLAT ·

PROVIDENCE-RHODE ISLAND

NOVEMBER 9TH 1904. THE R.H. TINGLEY CO. ENG'RS.

SCALE 40 ft. 1 in.

RECEIVED FOR RECORD,
Providence, R. I., JAN 10 1905

903


903


Presented for Record by undersigned, RECEIVED FOR RECORD, Providence, R. I., MAY 11 1905
Sigmund Rosen
Witness:
E. A. Joyce

Plat of Land belonging to Sigmund Rosen.

By J. A. Latham.

May, 1905.

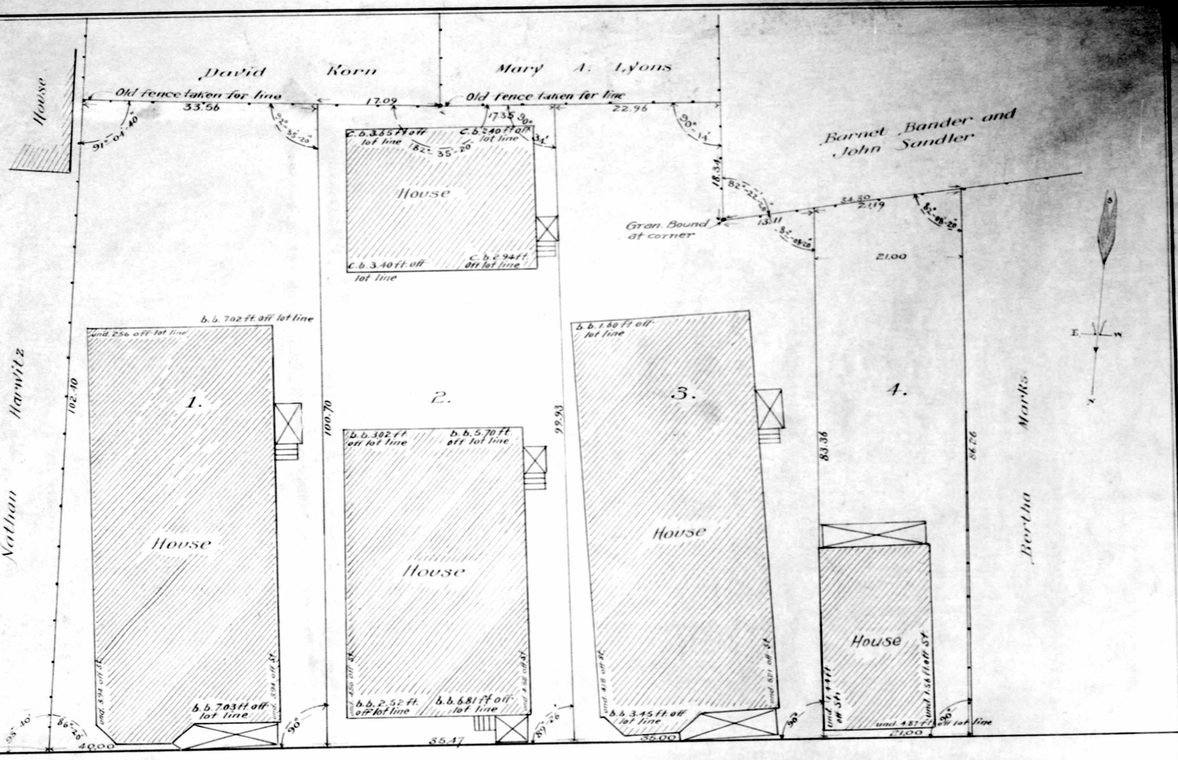

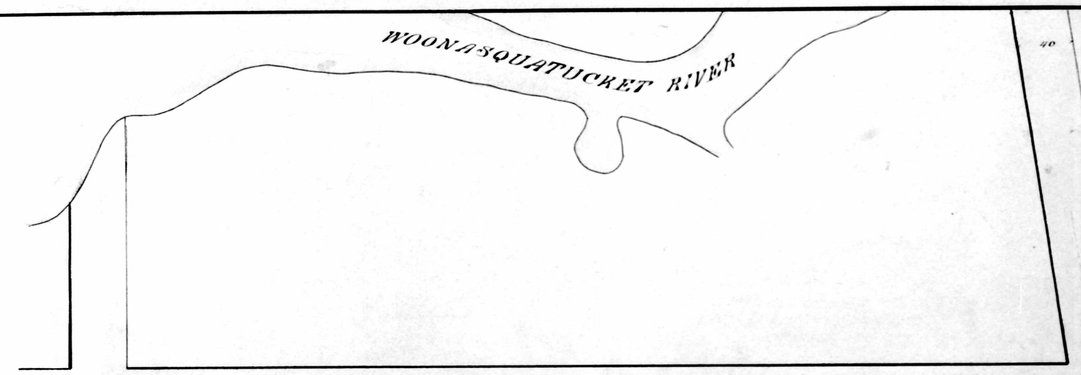

PLAT OF LOTS ON MANTON AVENUE

BELONGING TO ESTATE OF

JOHN O. WATERMAN

APRIL, 1905

By W. H. G Temple

Scale 50 Ft. to an Inch


NOTE

The general dimensions covering these lots were obtained from the plat in The City Engineers office referred to in deed from John Waterman and Caroline F. Waterman to City of Providence dated Oct 21, 1897 and recorded in deed book 415 page 302 of the City records. The location of Aleppo Street with reference to Manton Ave must agree with the figures on that plat.

Lot numbers 30 31 32 as here shown are reversed in rotation in order that they may correspond with the numbering on another plat

Presented for Record by undersigned: John Waterman Special Trustee under Will of Joseph Waterman
Witness: Joseph W. Lewis and E. A. Joyce

RECEIVED FOR RECORD
Providence, R. I., APR 14 1905

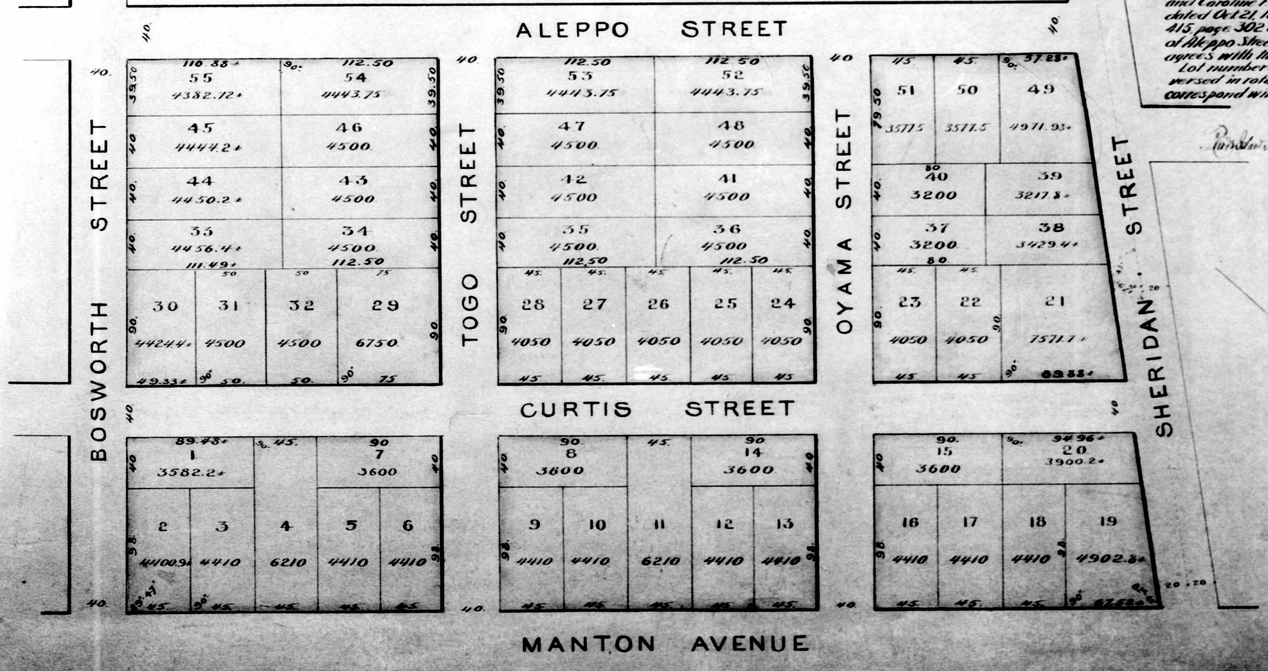

"Carter Plat No. 1."

Re-Plat of Johnsmble 1-2-3-4-5-19-20-21 on the NG Northrup Plat Providence RI.

March 6, 1905. By William H. McSoley. Scale 20 ft. per inch.

Presented for Record by undersigned,
Herbert C. Calef
Witness:
Alice Emily Farnum
RECEIVED FOR RECORD.
Providence, R. I., APR 18 1905

Hastings Street

Lot number 6 on the NG Northrup Plat

Lot No. 18 on the NG Northrup Plat

5 Area 4000 Sq Ft	4000	100.00	40.00	90° 41'	4000
4 Area 4000 Sq Ft	4000	100.00	40.00	90° 41'	4000
3 Area 3516 Sq Ft	9837	98.37	38.00		
2 Area 4320 Sq Ft		72.37	34.00		
1 Area 4909 Sq Ft		77.90	78° 05' 10"		71.68
9 Area 3638 Sq Ft	8995	89.95	38.00		
8 Area 1558 Sq Ft		29.55	54.00	90° 41'	
7 Area 4976 Sq Ft	5197	51.97	40.00		
6 Area 3638 Sq Ft		81.56	38.00		

Northrup Avenue

Edward Street

905

Sunny Hill Plat

of the PLAIN FARM.

By J. A. Latham,

Apr:, 1905.

Herbert C. C...
Alice Emily F...
RECEIVED FOR ...
Providence, R. I.

DORA ST.

AVE.

TERRACE

ELMDALE AVE.

Granite bound

1 3802.6	2 3430.2	3 4657.8	21 4285.4	22 3912.86	4 3200.	5 4000.	6	7	8	9	10	11	12 4000.
						20 4000.	19	18	17	16	15	14	13 4000.

Scale 40 ft. per inch.

Presented for Record by undersigned,
Herbert C. Calef
Witness:
Alice Emily Farnum
RECEIVED FOR RECORD.
Providence, R. I., JUL 10 1905

Shafter Plat

belonging to HERBERT C. CALEF.

By J. A. Latham.

July, 1905.

Shafter Street

Ave.

Laurel Hill Ave.

Jefferson Ave.

1 3997.6	2 3995.6	3 3991.6	4 3988.4	5 3985.4	6 3982.4	7 2363.0	8 2987.9

Scale 30 ft. per inch.

MAP

Of land in Prov. R.I. belonging to

SARAH E. WILLIAMS,

By J.A. Latham.

June, 1913.

Academy Avenue

Wealth Avenue

Maplehurst Avenue

A 7457.285	B 3689.4955	C 3314.8

Presented for Record by undersigned,
Sarah E. Williams
Witness:
Harris Cooper
Edward Cooper

RECEIVED FOR RECORD.
Providence, R. I., JUN 26 1913

Scale 40 ft. per inch.

Presented for Record by undersigned,
Lew. F. MacDuff
Witness:
Howard A. Joyce

RECEIVED FOR RECORD.
Providence, R. I., DEC 18 1908

Plat

of land in Providence, R.I. belonging to

George F. & William J. MacDuff

By Frank E. Waterman.

Oct. 1908.

Scale 40 ft. per inch.

Bayard St.

Sixth St.

Pine St.

1 4000.	4 4000.	3 4000.	5 4000.
2 4000.			

LEONARD E. LANE & WIFE MATTIE E. LANE.

905

Replat

of a portion of land formerly owned by
GEORGE W. ELLERBECK ET AL.
By J.A. Latham,
May, 1901.

Broad Street.

Sackett Court.

Sackett Street.

Note: Lots 8 to 12 inc. correspond to lots 8 to 12 inc. on a "Plat of land owned by George W. Ellerbeck Et ul. by J.A. Latham. April 18th, 1895." and recorded in Prov. R.I. on plat card No. 700.

Courtesy of Citizens Savings Bank
By Title Search Company
By
Aldrich & Barnes
RECEIVED FOR RECORD,
Providence, R.I., JUN 20 1905

The outlines of this map were taken from a survey made by John Howe, Oct.

Plat of Land belonging to Edwin A. Smith.

By Frank E. Watatnah.
Jan. 1905.

Presented for Record by undersigned,
Witness
RECEIVED FOR RECORD,
Providence, R.I., JUN 30 1905

Scale 40 ft. per inch.

Halsey St.

Corydon St.

Prospect St.

Creighton St.

Bartlett St.

Jenckes St.

Fence Damn Fee Line

Granite bound.

REPLAT No 1
OF A PORTION OF
THE ELM FARM
PROVIDENCE

Wyndham Place

Wyndham Avenue

Rosebank Avenue

Bronx Avenue

Forsdalett Avenue

River Avenue

Granite bound.

Presented for Record by undersigned,
Witness
RECEIVED FOR RECORD,
Providence, R.I., AUG 4 1905

NATHAN H. TRUMAN

395.93/100

GRAN. BOUND

TOOL HOUSE NO.1

NEW BARN

OLD BARN

D.

80.

STREET

PROMENADE

GRAN. BOUND

114.57/100

GRAN. BOUND

Water Pipe

158.8/100

Old Division line

10.9/10

GRAN. BOUND

186.18/100

3 TENEMENT HOUSE

2 TENEMENT HOUSE

TOOL HOUSE No. 2

10.00

Old Division line

GRAN. BOUND

A.

90.

HOME REALTY CO.

60.

GRAN. BOUND

GRAN. BOUND

N 60° 52' E 259.91/100

B.

Old Division line

HOME REALTY COMPANY

C.

GRAN. BOUND AT CONVEY

CALVERLEY STREET

BATH STREET

GRAN. BOUND

Thomas W. Waterman

Edward Dyer

RECEIVED FOR RECORD,
Providence, R. I., JUN 19 1905

Plat of land and buildings belonging to

T. W. WATERMAN.

By J. A. Latham,
June, 1905.

Scale = 20 ft. per inch.

907

907

Rud Lowker

Received for Record
Providence, R. I. Sept 6 1905


Plans A Joyce

TD 27/25

FAIRMOUNT PARK.

By Frank E. Waterman.
March, 1905.

Scale 100 ft. per inch.

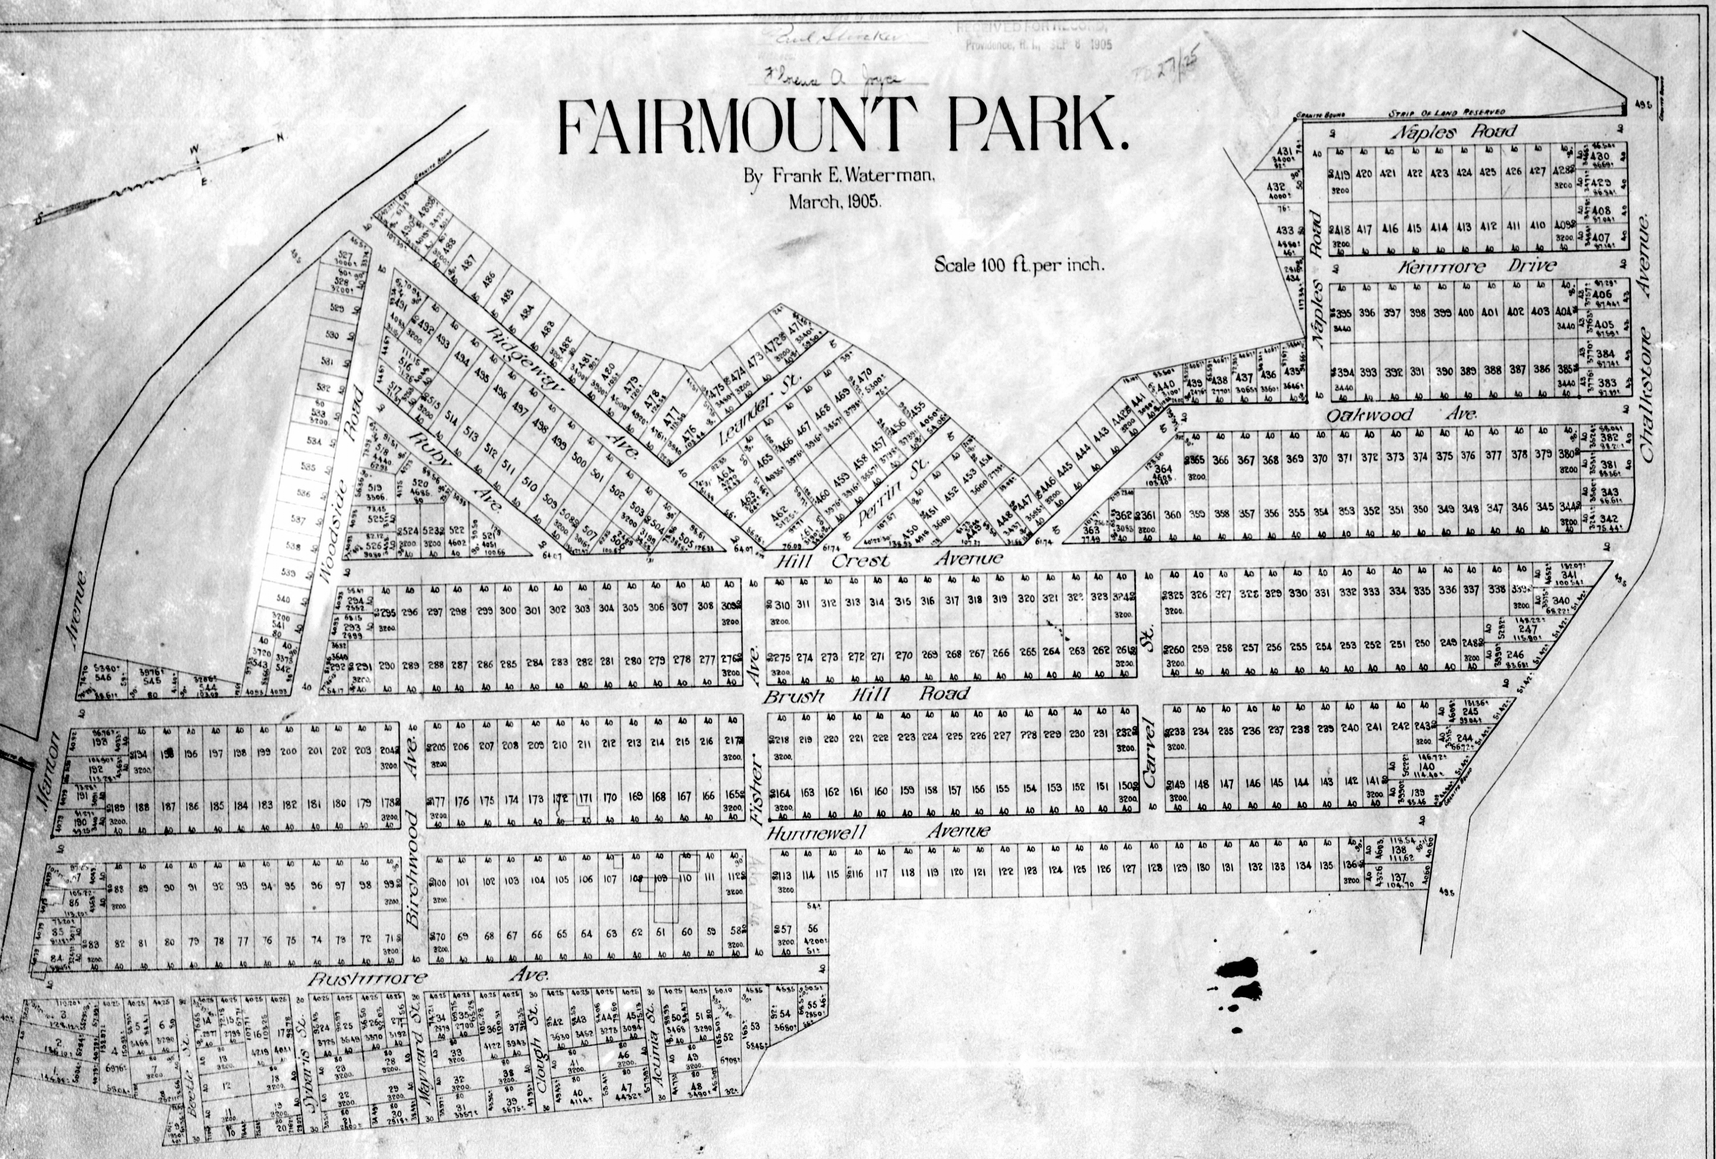

908

COLUMBINE PARK.

By Frank E. Waterman.
Feb. 1905.

Scale 60 ft. per inch.

Presented for Record by undersigned,
Peter Dubeau
Witness:
Alice Ernest Farrow
RECEIVED FOR RECORD,
Providence, R. I., JUL 1 1905

Fayette Lynch St.

Leah Lamar St.

Morrett Erastus St.

Atwell Avenue

Yale Ave.

Montrose St.

Fairmount Ave.

Hendrick St.

Furnace Ave.

Fairview St.

Chevier St.

St.

Granite Bound

Strip of Land Reserved

1 Ft. Strip Reserved

1 Ft. Strip Reserved

Said Lot Established by Agreement Recorded in D.B. 468 P. 310

SUB-DIVISION OF LOT 123

On the Weybosset Plains
belonging to
ROSEY ROSEN
Edward E. Goff, Engineer
May, 1912.

RECEIVED FOR RECORD,
Providence, R. I., JUN 1912

Presented for Record by undersigned
Hermann Rosen
Witness:
Jonathan Corliss

Scale = 8 ft. to an inch

Lot 2
Area = 44661 sq ft.

Lot 1
Area = 3600 sq ft.

Gangway

Somerset Street

55.466
30.466
25.867
27° 0'
900
30.
66.976
18° 43' 30"
30.435
2.276 ft. to Grid Meridian

SUNNY HILL ANNEX
PLAT NO. 2.

By C. A. Latham, March, 1906.

Scale, 80 ft. per inch.

Presented for Record by undersigned,
Charles A. Latham
Witness:
Maud A. Joyce
RECEIVED FOR RECORD,
Providence, R. I., JUL 6 1906

Webster Ave.

Street

Avenue

Roosevelt

Sterling

Terrace

Avenue


Laurel Hill


St. Aloysius


606


909


909

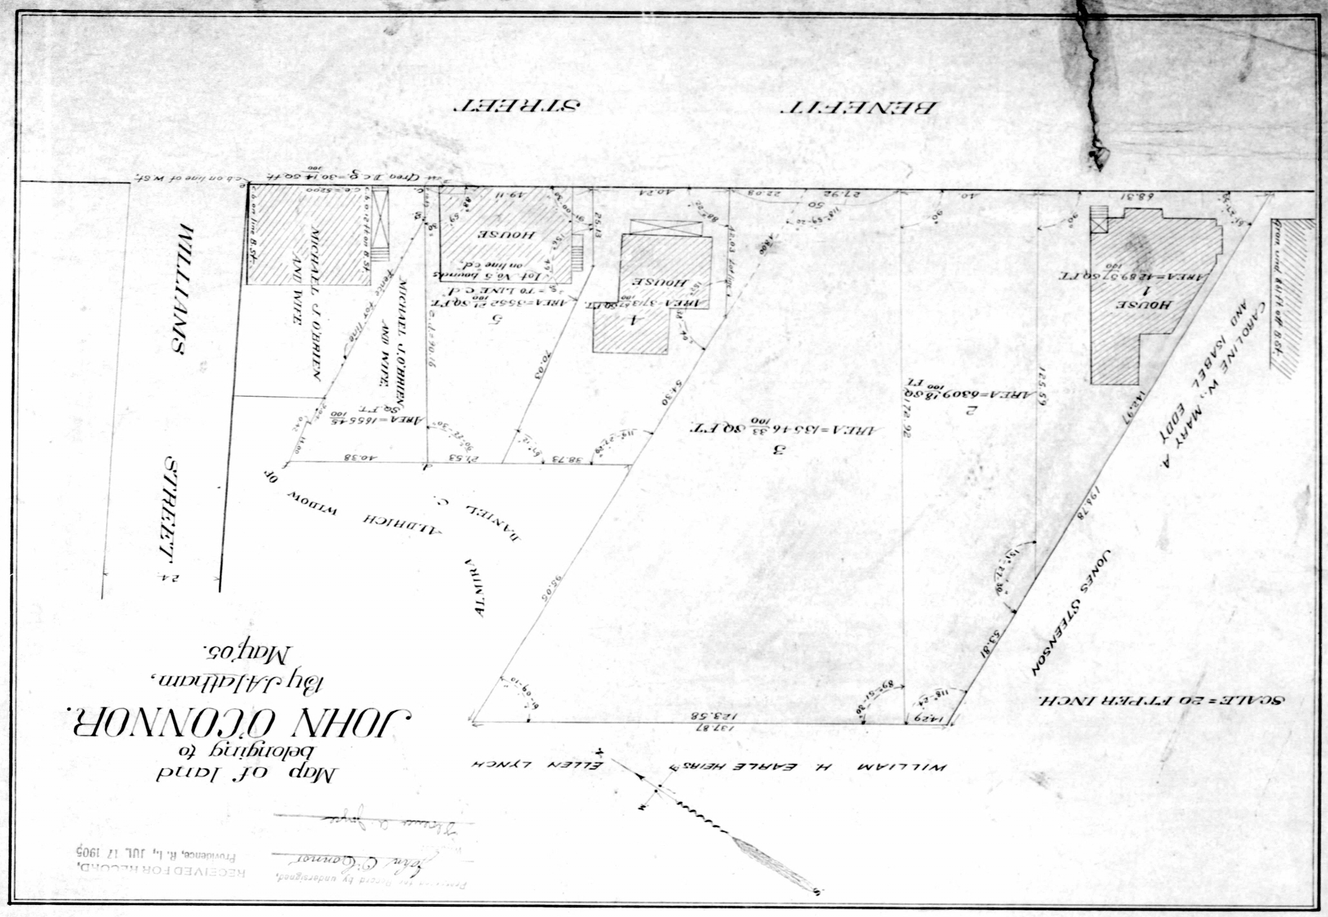
BENEFIT STREET
WILLIAMS STREET
Map of land belonging to JOHN O'CONNOR. Jay Alfaldum, May 05.
SCALE = 20 FT PER INCH.
WILLIAM H. EARLE HEIRS & ELLEN LYNCH
CAROLINE W. MARY A. AND ISABEL EDDY
JONES STEVENSON
ALBRICH WINDOW OF DANIEL C.
HOUSE
1
2
3
5
AREA=1555.46/100 SQ FT
AREA=6309.78/100 FT
AREA=1699.57/100 SQ FT
AREA=4535.16 33/100 SQ FT
AREA=3550.41/100 SQ FT
RECEIVED FOR RECORD, Providence, R. I., JUL. 17 1905

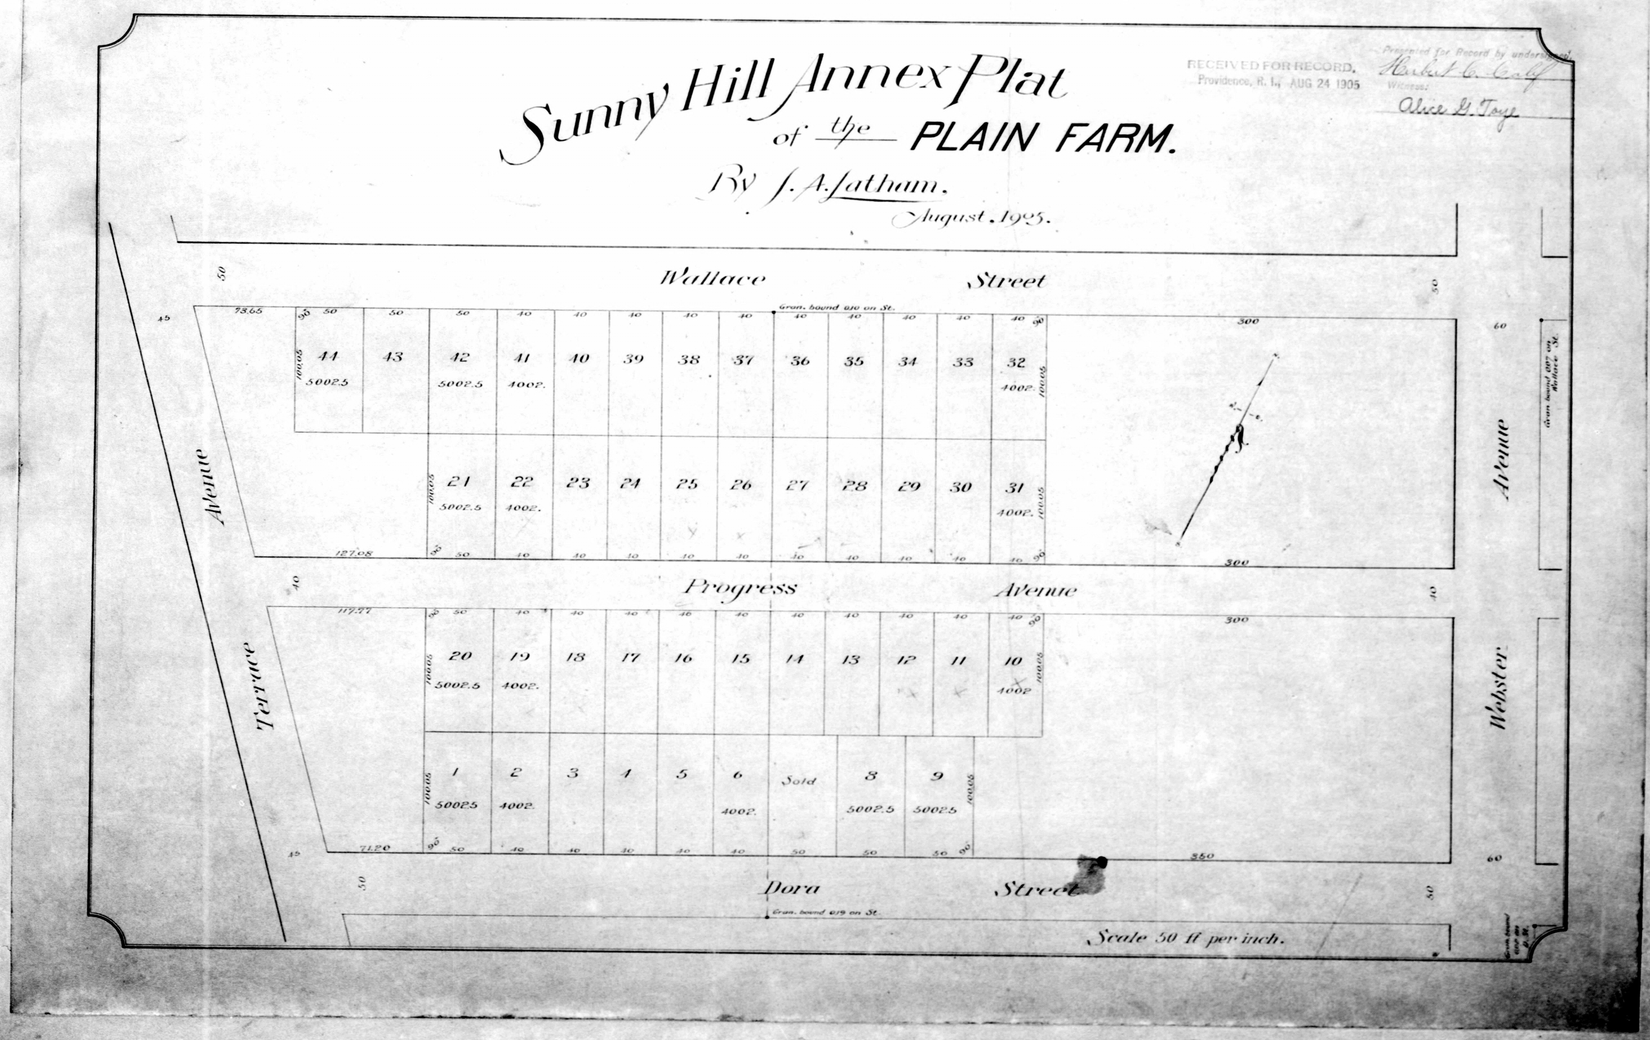
Sunny Hill Annex Plat of the PLAIN FARM.
By J. A. Fatham.
August, 1905.
RECEIVED FOR RECORD, Providence, R. I., AUG 24 1905
Herbert L. Cady
Alice G. Toye
Wallace Street
Progress Avenue
Dora Street
Avenue
Terrace
Webster
Scale 50 ft per inch.
Sold

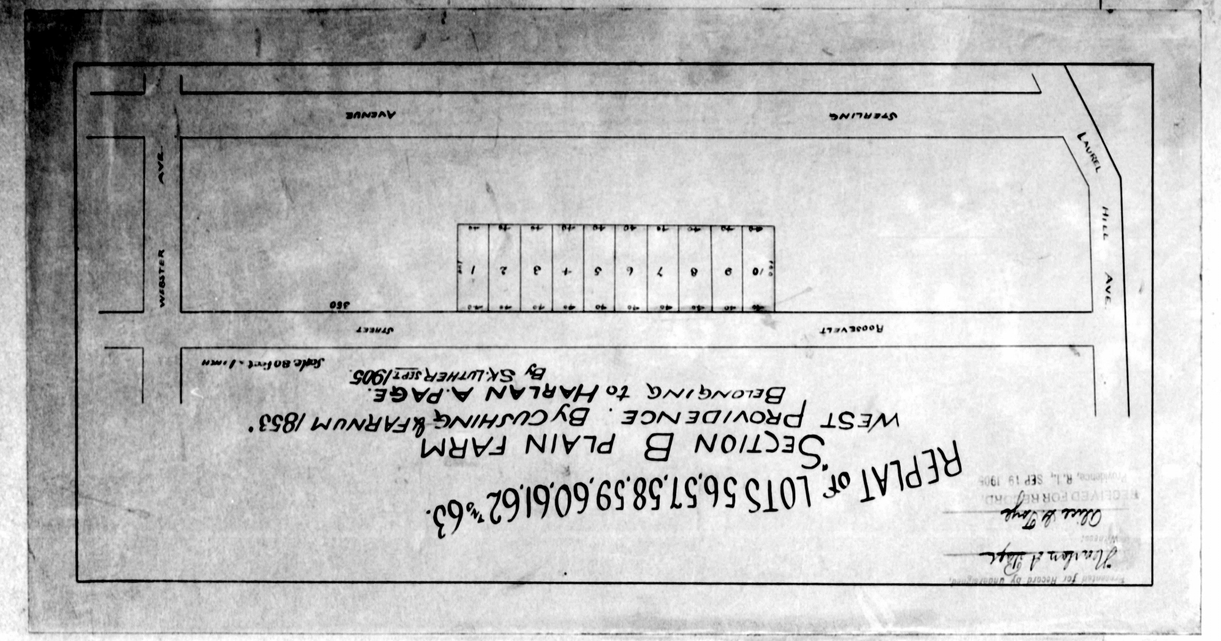
REPLAT of LOTS 56,57,58,59,60,61,62 & 63.
SECTION B PLAIN FARM
WEST PROVIDENCE. BY CUSHING & FARNUM 1853.
BELONGING to HARLAN A. PAGE.
By SKUTHER SEPT 1905
Scale 80 Feet to 1 inch
Received for Record
RECEIVED FOR RECORD
PROVIDENCE, R.I. SEP 19 1906
Webster Ave.
Laurel Hill Ave.
Roosevelt Street
Sterling Avenue
660

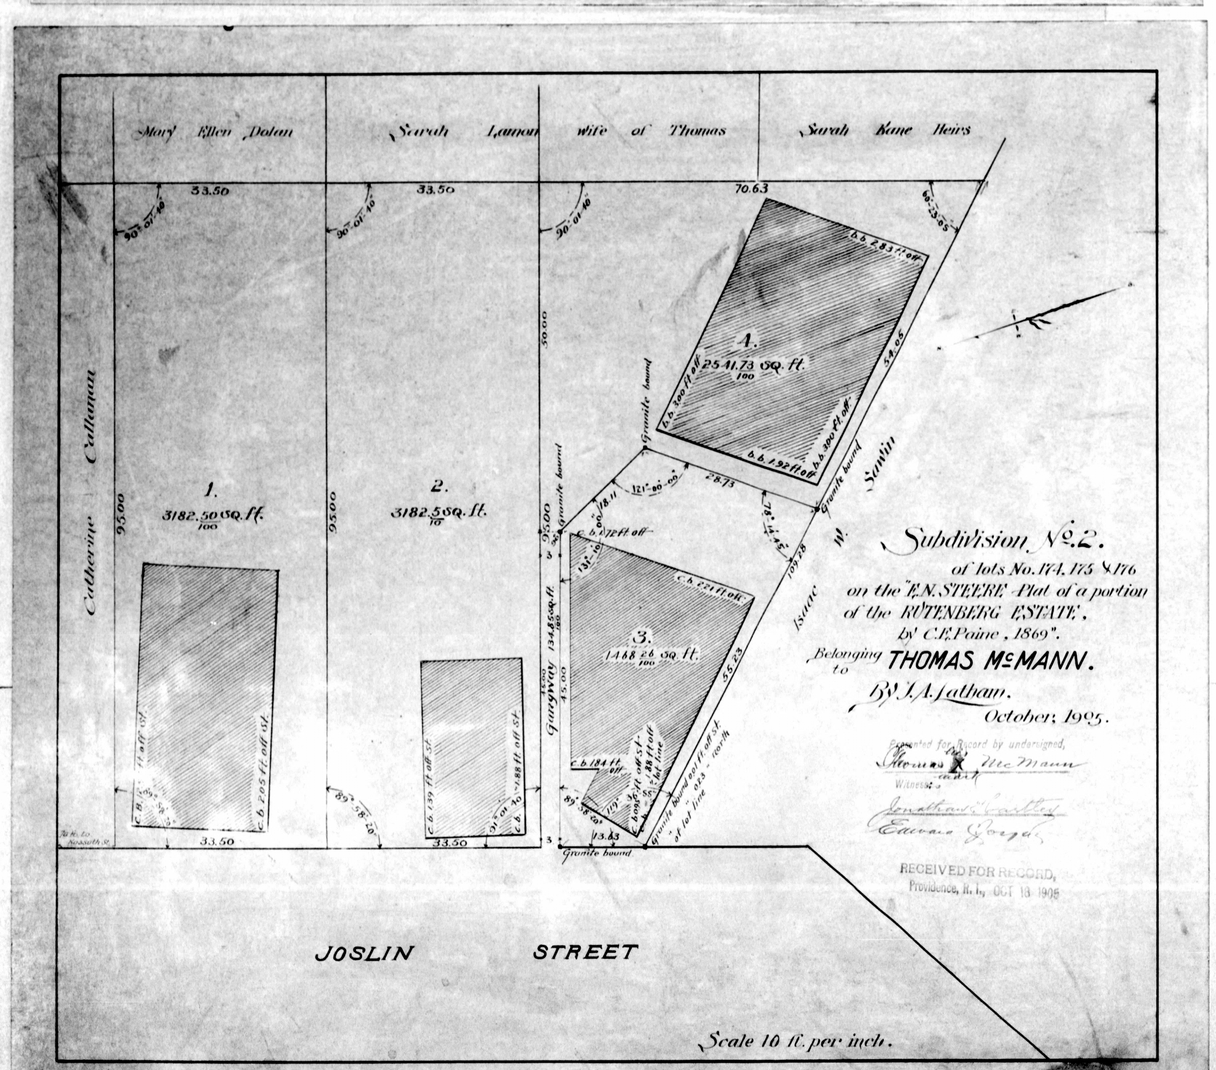
Mary Ellen Dolan
Sarah Lamour wife of Thomas
Sarah Kane Heirs
33.50
70.63
1.
3182.50 SQ. ft.
2.
3182.50 SQ. ft.
3.
1448.26 SQ. ft.
A.
2541.73 SQ. ft.
Catherine Calhoun
95.00
Granite bound
Gateway 13.45 Sq. ft.
45.00
Sarah W. Smith
Subdivision No. 2.
of lots No. 174, 175 & 176
on the "E.N. STEERE" Plat of a portion
of the RITTENBERG ESTATE,
by C.E. Paine, 1869".
Belonging to THOMAS McMANN.
By J.A. Latham.
October, 1905.
Presented for Record by undersigned,
Thomas McMann
Witness:
Jonathan Scattles
Edward Seagel
RECEIVED FOR RECORD,
Providence, R.I., OCT 13 1906
JOSLIN STREET
Scale 10 ft. per inch.

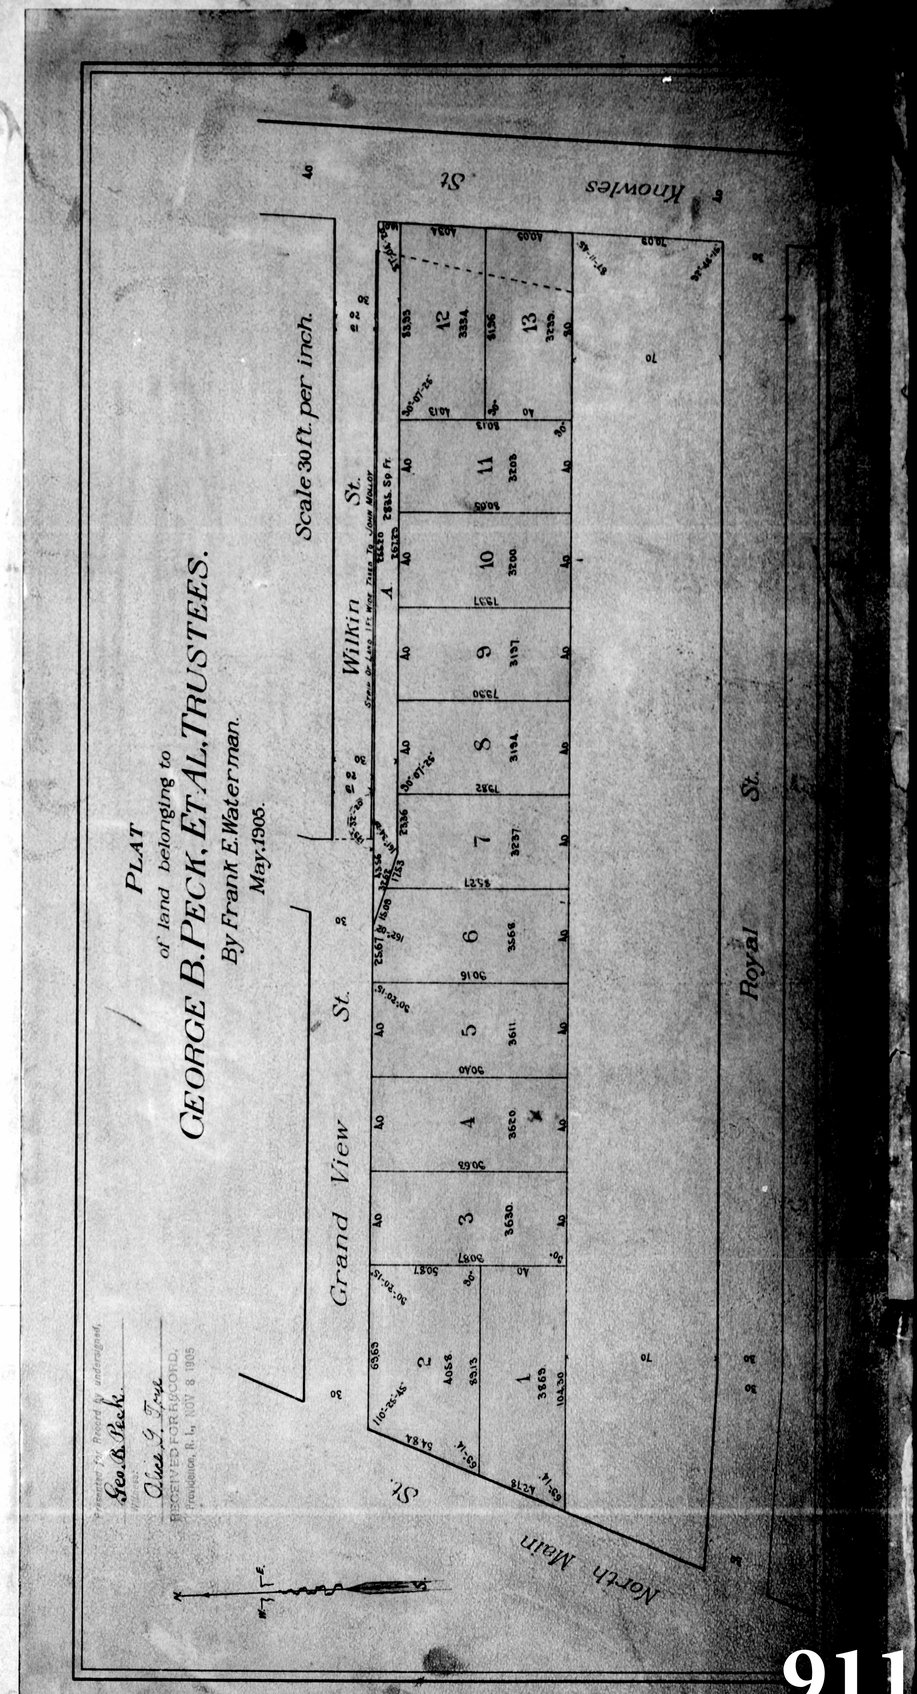
PLAT
of land belonging to
GEORGE B. PECK, ET AL, TRUSTEES.
By Frank E. Waterman.
May, 1905.
Scale 30 ft. per inch.
Knowles St.
Wilkins St.
Grand View St.
Royal St.
North Main St.
Presented for Record by undersigned,
Geo. B. Peck.
Received for Record,
Providence, R.I., NOV 8 1905

Presented for Record by undersigned,
K. L. M. Smith
Witness
Olive E. Toye

RECEIVED FOR RECORD,
Providence, R. I., Nov 4 1905

GENEVA PARK.

By Frank E. Waterman.
May, 1904.

Scale 60 ft. per inch.

Geneva
Mills
Douglas
Ave.
Joseph St.
Louis St.
Branch Ave.
Burns St.
Warner St.
Admiral St.
Manila
Havana
Academy Ave. & Proposed Extension
City of Providence
Town of North Providence

912

912

PLAT OF PROPERTY
belonging to the
CENTREDALE WORSTED MILLS
OCTOBER, 1905

Granite bounds shown on this plat set Oct. 30, 1905

Total area - 291500 Sq. Ft.

Scale 50 ft to an inch

By W. H. G. Temple

Presented for Record by undersigned. Olney & Temple Attorneys

RECEIVED FOR RECORD, Hopkinton, R. I., NOV 20 1905

NEW YORK, NEW HAVEN AND HARTFORD R. R.

97150 Sq. Ft. to SOUTH BANK OF RIVER

WATER AREA

MOONAMAQUATUCKET RIVER

81005q.Ft.

45150 Sq. Ft.

BLACKSMITH SHOP

SHERIDAN STREET

KING ST

ALEPPO STREET

BOSWORTH ST.

AMERICAN WORSTED CO

14850 Sq. Ft. to NORTH BANK OF RIVER

110.60

346.69

128.6

185.36

62.26

89.47

Plat
of land belonging to
S. CHERRY'S.
By Frank E. Waterman.
May, 1905.

Scale 30 ft per inch.

Presented for Record by undersigned. Stephen C. Perkins

RECEIVED FOR RECORD, Providence, R. I., Feb 15 1906

Crayland Road

Potters Ave.

Prairie Ave.

7	8	9	10	11	12	13					
3200	3200	2965	2966	2969	2570	5950					
6	5	4	3	2	1						
3566	3565	3565	3565	3566	3600						
3566	3565	3565	3565	3566	3584						
3566	3565	3565	3565	3566	3568						

Plat
of land belonging to the
CITY SAVINGS BANK.
By Frank E. Waterman.
May, 1904.

Scale 40 ft per inch.

Presented for Record by undersigned. Brockett, Tourtellot & Brockett Attorneys

RECEIVED FOR RECORD, Providence, R. I., NOV 21 1905

Bailey W. Evans

Pratt St.

Courtland St.

Cornelia E. Green Est.

Agnes F. Brown Life Estate

Agnes N. Adams

Dean Public Library and R.I. Hospital

William Gleason and wife Mary A.

Thomas M. Whitehall Est.

Cornelia E. Green Est.

John T. Bullock

Simon A. Gibbons Widow of Peter Estate

Cornelia E. Green Estate

913

Plat
of house lots belonging to
CHARLES M. NICHOLS.
By Frank E. Waterman.
Aug. 1904.

Presented for Record by undersigned,
Charles M. Nichols
Witness:
Alice B. Tripp
RECEIVED FOR RECORD,
Providence, R. I., JAN 6 1906

Scale 50 ft. per inch.

Venzie St.
Douglass Ave.
Admiral St.
Eva St.

1	2	3	4	5	6	7	8	9	10	11	12	13	14	15	16	17	18	19	20	21	22	23	24
3421	3200	3200									3200	3200	3196	3568	3387	3197	3156	3115	3072	3029	3787	3250	3629
43	42	41	40	39	38	37	36	35	34	33	32		31	30	29	28	27	26		25	4168		
2552	2592	2487	2351	2232	2170	2065	2012			2012	3900		3115	3798	3568	3387	3001	4070		3003			
																		7550					

Brewster St.
Seventh St.
Bayard St.
Sixth St.

1	2	3	4	5	6	7	8	9	10
3920	3920	3920	4120	4120	5150	5150	4150	4150	3900

Plat
of land belonging to
JOHN L. KEITH.
By Frank E. Waterman.
March, 1905.
Scale 30 ft. per inch.

Presented for Record by undersigned,
Witness:
RECEIVED FOR RECORD,
Providence, R. I., JAN 25 1907

ARDOENE ST.
LOUIS AVE.
NARRAGANSETT AVE.


23	22	21	20		
1766.60 FT. / 3057. SQ FT	4448. SQ FT	4845. SQ FT			
1775	1132	195			
1282.	3266.	4647.			
24	25	26	27	28	
8129. SQ FT	5000 SQ FT	5000 SQ FT			
2402.	965	88			
105.31+	3965.	5088.			


PLAT SHOWING
PROPOSED CHANGE IN THE LINES OF
ARDOENE STREET
TO CONFORM TO STREET AS LAID OUT ON
REPLAT OF THE NANCY WATERMAN LAND
DECEMBER, 1906
SCALE 50 FT. TO AN INCH.

NOTES
SOLID LINES IN RED TAKEN FROM REPLAT OF THE NANCY WATERMAN LAND BY FRANK E. WATERMAN, APRIL, 1906, AS RECORD IN PLAT BOOK 17, PAGE 30, AND CADASTRE
LOT AND STREET LINES RE-PLACED FROM THOSE AS RUNNING ON RECORD PLAT AS FOUND & SURVEYED AND SHOWN BY RED LINES, AS RECORDED IN PLAT BOOK 17, PAGE 37 IN RECORDS OF CITY OF PROVIDENCE.
THE LINES WHERE JOINING ARE BOUND BY THE SAME LINES AS SHOWN ON RECORD WITH VERY SLIGHT CORRECTIONS AND ANGLES TAKEN IN 1893 BY W.H.C. TEMPLE.
Presented for Record by undersigned,
Witness:

914

915

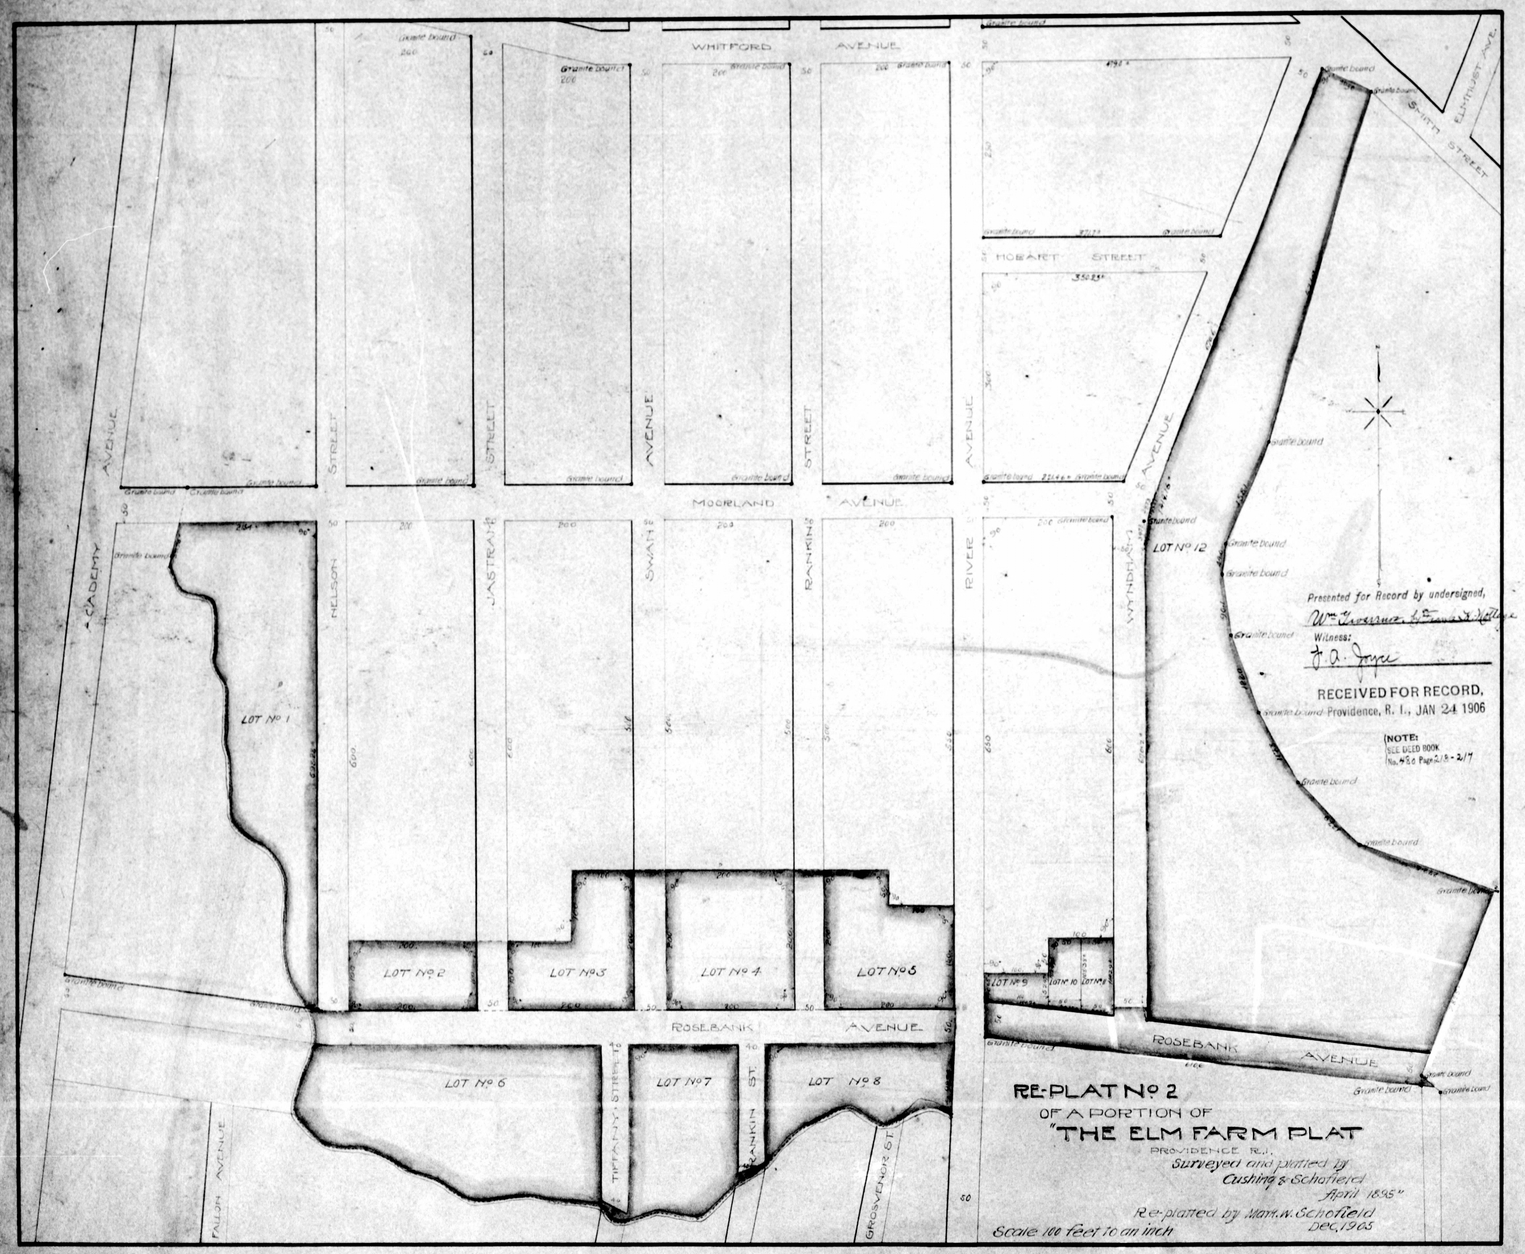
WHITFORD AVENUE
MOWRY STREET
ELMHURST AVE.
HOBART STREET
MOORLAND AVENUE
ACADEMY AVENUE
NELSON STREET
JASTRAM AVENUE
SWAN STREET
RANKIN AVENUE
RIVER AVENUE
WYNDHAM STREET
LOT No 1
LOT No 2
LOT No 3
LOT No 4
LOT No 5
LOT No 6
LOT No 7
LOT No 8
LOT No 9
LOT No 10
LOT No 11
LOT No 12
ROSEBANK AVENUE
TAFT AVENUE
TIFFANY STREET
GROSVENOR ST
Granite bound
Presented for Record by undersigned,
Witness:
RECEIVED FOR RECORD,
Providence, R. I., JAN 24 1906
NOTE:
SEE DEED BOOK
No. 456 Page 218 - 217
RE-PLAT No 2
OF A PORTION OF
"THE ELM FARM PLAT
PROVIDENCE R.I.
Surveyed and platted by
Cushing & Schofield
April 1895"
Re-platted by Mark W. Schofield
Dec. 1905
Scale 100 feet to an inch

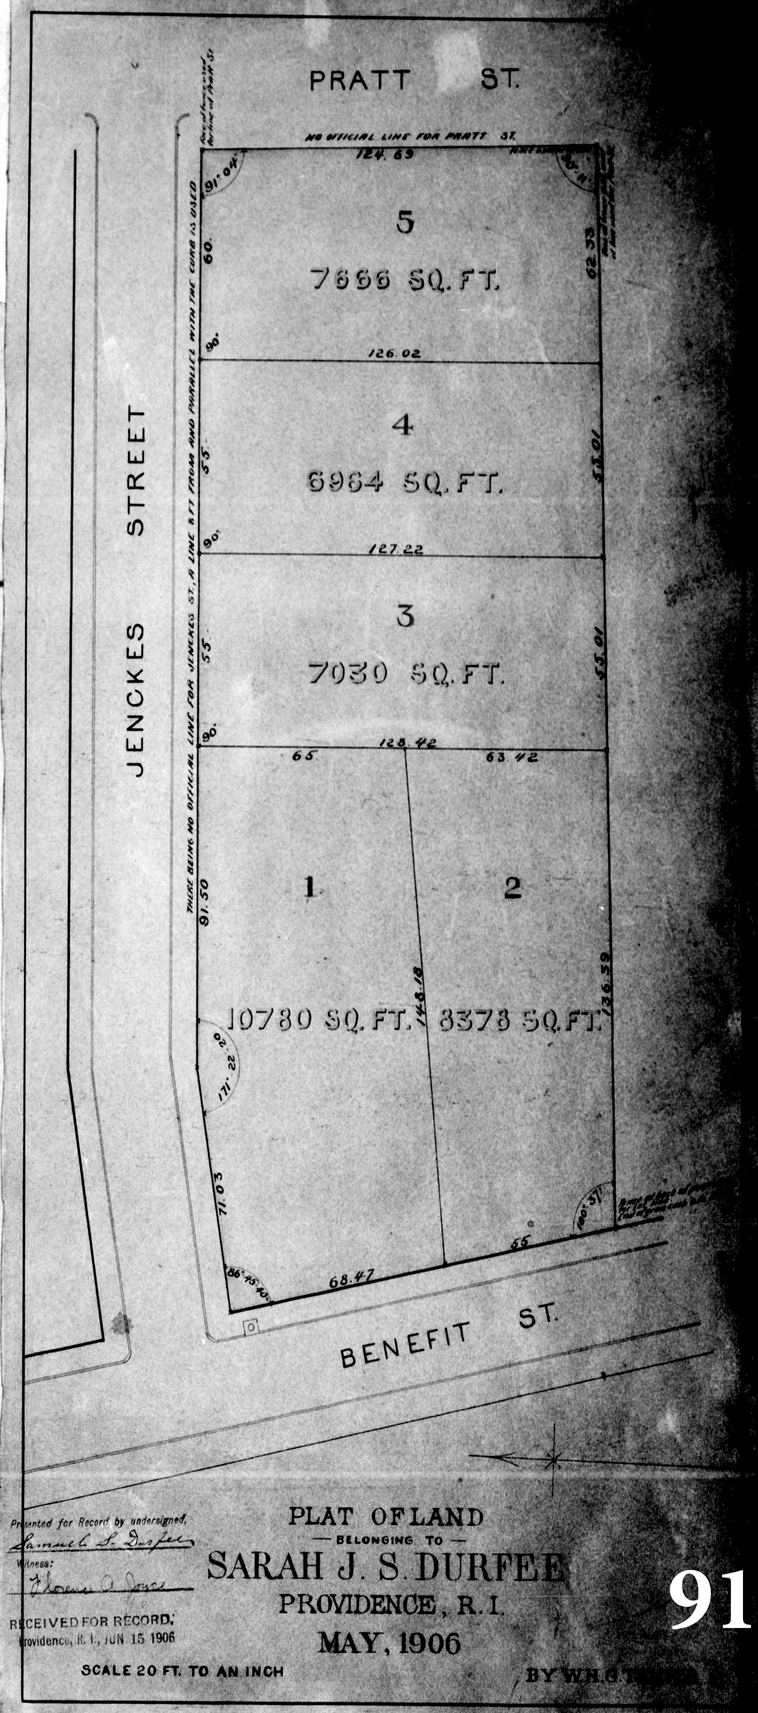
PRATT ST.
NO OFFICIAL LINE FOR PRATT ST.
124.69
JENCKES STREET
5
7666 SQ. FT.
126.02
4
6964 SQ. FT.
127.22
3
7030 SQ. FT.
128.42
65
63.42
1
2
10780 SQ. FT.
8378 SQ. FT.
91.50
68.47
BENEFIT ST.
Presented for Record by undersigned,
Witness:
RECEIVED FOR RECORD,
Providence, R. I., JUN 15 1906
PLAT OF LAND
— BELONGING TO —
SARAH J. S. DURFEE
PROVIDENCE, R. I.
MAY, 1906
SCALE 20 FT. TO AN INCH

915

916

Presented for Record by subscribers
Wm Swarbrick, by Franklin Metcalf
Alice L. Tripp

RECEIVED FOR RECORD,
Providence, R. I., MAR 12 1906

REVISED ELM FARM PLAT

PROVIDENCE R.I.

Planted by Mark W. Schofield

March 1906

68 Degrees greater bound
[illegible]

Scale: 120 feet to an inch

Laton Street
Wabun Avenue
Fairfield Avenue
Quarry Street
Whitford Avenue
Smith Street
Hobart Street
Woodland Avenue
Academy Avenue
Rosebank Avenue
Main Street
Elm Street
Grosvenor Street
Normal Street
Glass Street
Chalkstone Avenue

916

Presented for Record by undersigned.
Witness:
Alice G. Doyle

RECEIVED FOR RECORD.
Providence, R. I., MAY 4 1906

REPLAT of the NANCY WATERMAN LAND.

By Frank E. Waterman.
April, 1906.

Scale 60 ft. per inch.

#627/30

Reservoir Avenue

Roger Williams Ave.

Andrew Ave.

Arnold Ave.

Waterman Ave.

Ardoene St.

Louis Ave.

PLAT SHOWING DIVISION LINE ON GEORGE ST.

RUN NOVEMBER, 1899.
BY W.H.G. TEMPLE
SCALE 20 FT. TO AN INCH

SAMUEL FOSTER

MOSES W. GODDARD

GEORGE W. & M. T. ESON
HOWARD O. STURGES
TRUSTEES

WILLIAM GODDARD

BROWN ST.

GEORGE ST.

Presented for Record by undersigned.

Witness:

RECEIVED FOR RECORD.
Providence, R. I., MAY 4 1906

917

917

918

MAP
of the N.E part of
THE PLAIN FARM
belonging to
THE WEST PROVIDENCE LAND COMPANY.
replatted in connection
with
Sam.l Hedly Plat of the
Homestead of Thomas W. Latham
Surveyed & drawn
by Wm. S. Haines.
Nov. 19th 1879

Scale 50 feet per inch
Meas.t in U.S. Standard ft.

Presented for Record by undersigned,
West Providence Land Co
Witness
W. R. Tillinghast Treas.
Edward Dyer

RECEIVED FOR RECORD,
Providence, R. I., FEB 16 1906

Ann A. Johnson and Harrison Gray & Wife to Johnson Records B. 11 p. 38 & B. 13 p. 75

Line of Plain Farm by Plat of 1853

Line claimed by A. A. Johnson & H. Gray & Wife

Reserved

Granite Bound

May Meridian June 1879 Approximate true Meridian

Old Large Stone Bound

LEXINGTON ST

RESERVED

NORTH ALLEN STREET

HOWARD ST

GANGWAY

CONCORD STREET

WHITEHALL ST

ALLEN ST

ELIOT ST

EUTAW ST

Presented for Record by undersigned,
Walter E. Hanes
Witness:
Edward Dyer

Subdivision
of lots Nº 19 to 28 inclusive, on the
POCASSET PLAT.

RECEIVED FOR RECORD,
Providence, R. I., MAR 28 1906

By Frank E. Waterman.
Dec. 1905.

Scale 30 ft. per inch.

Prudence Ave.

Eaton St.

Farmington Ave.

B.B. 29 p. 7

918

PUBLIC STREET

PLAIN STREET

STREET

TEMPLE STREET

HOUSE 1 3795 sq ft

HOUSE 2 3340.

HOUSE 3 3340.

HOUSE 4 3340.

HOUSE 5 3340.

6 3340.

7 3954.12

8 4072.25

HOUSE 9 5120.98

10 4305.40

11 3899.40

12 3429.40

13 3587.40

HOUSE 14 6000.

15 4500.

16 3200. BARN

17 3200.

18 3340.80

19 4495.16 sq ft

20 4630.56 sq ft

21 4426.32 sq ft

HOUSE 22 3723.60 sq ft

23 3200.

Plat of land belonging to the Estate of

FRANCIS MINER.

PROVIDENCE, R.I.


By J. A. Latham.


Aug., 1905.

Presented for Record by undersigned.
D. Edward Farrell
Witness:
Alice G. Toye

RECEIVED FOR RECORD.
Providence, R. I., MAY 8 1906

Scale = 20 ft. per inch.

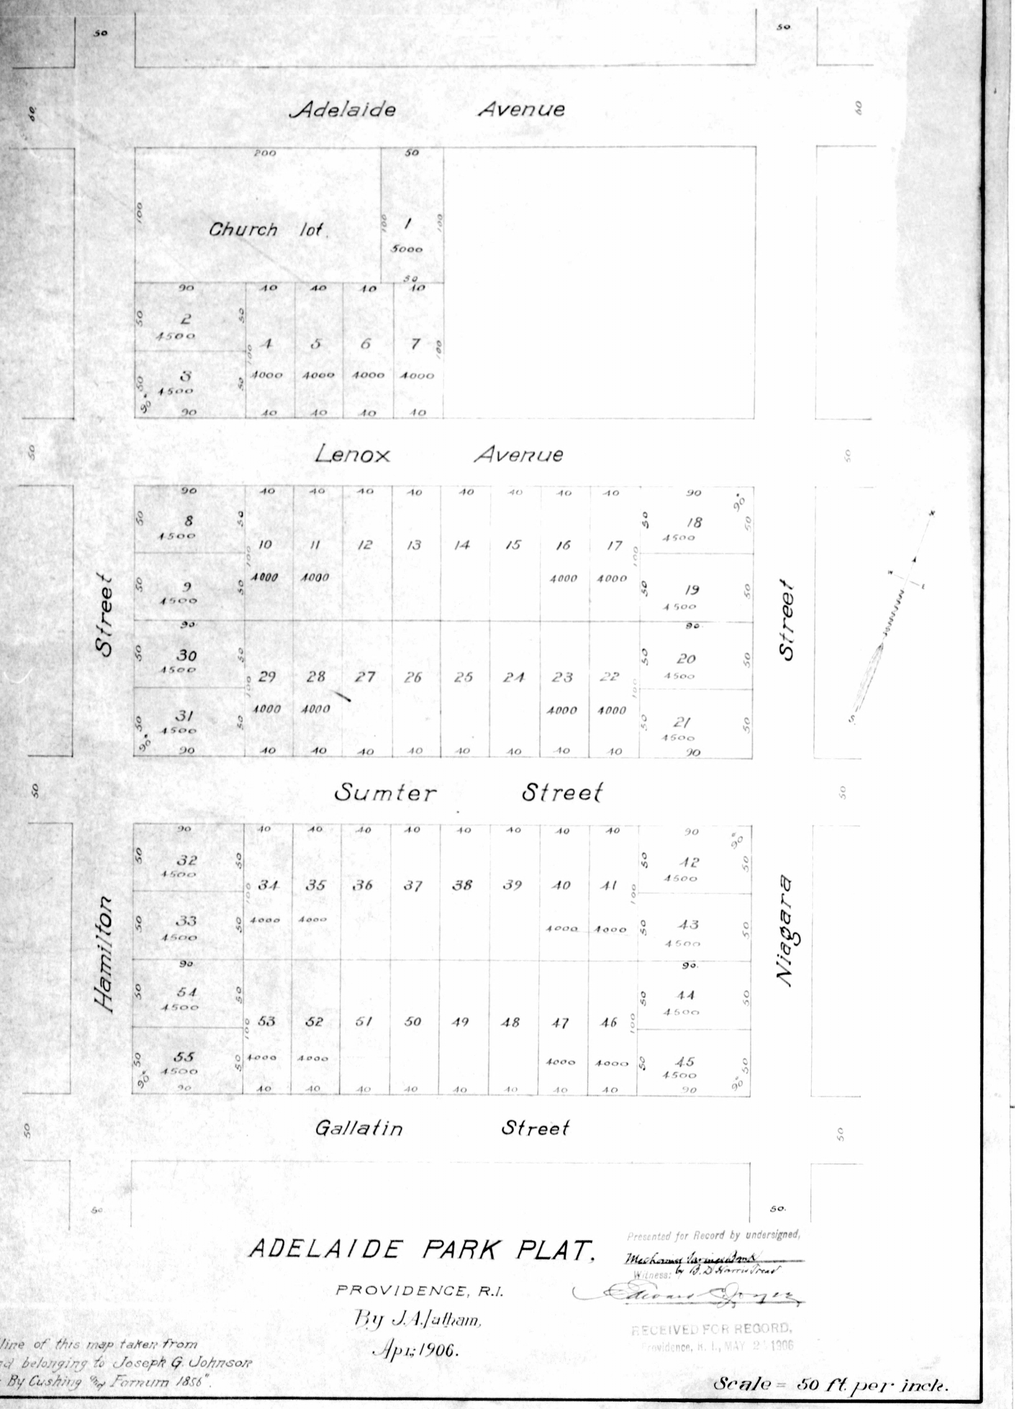
Adelaide Avenue
Church lot
Lenox Avenue
Stree
Sumter Street
Hamilton
Niagara
Gallatin Street
ADELAIDE PARK PLAT.
PROVIDENCE, R.I.
By J.A.Latham,
Apl: 1906.
Note: Outline of this map taken from Plat of land belonging to Joseph G. Johnson and others By Cushing & Fornum 1856.
Presented for Record by undersigned,
Witness:
RECEIVED FOR RECORD,
Providence, R. I., MAY 21 1906
Scale = 50 ft. per inch.

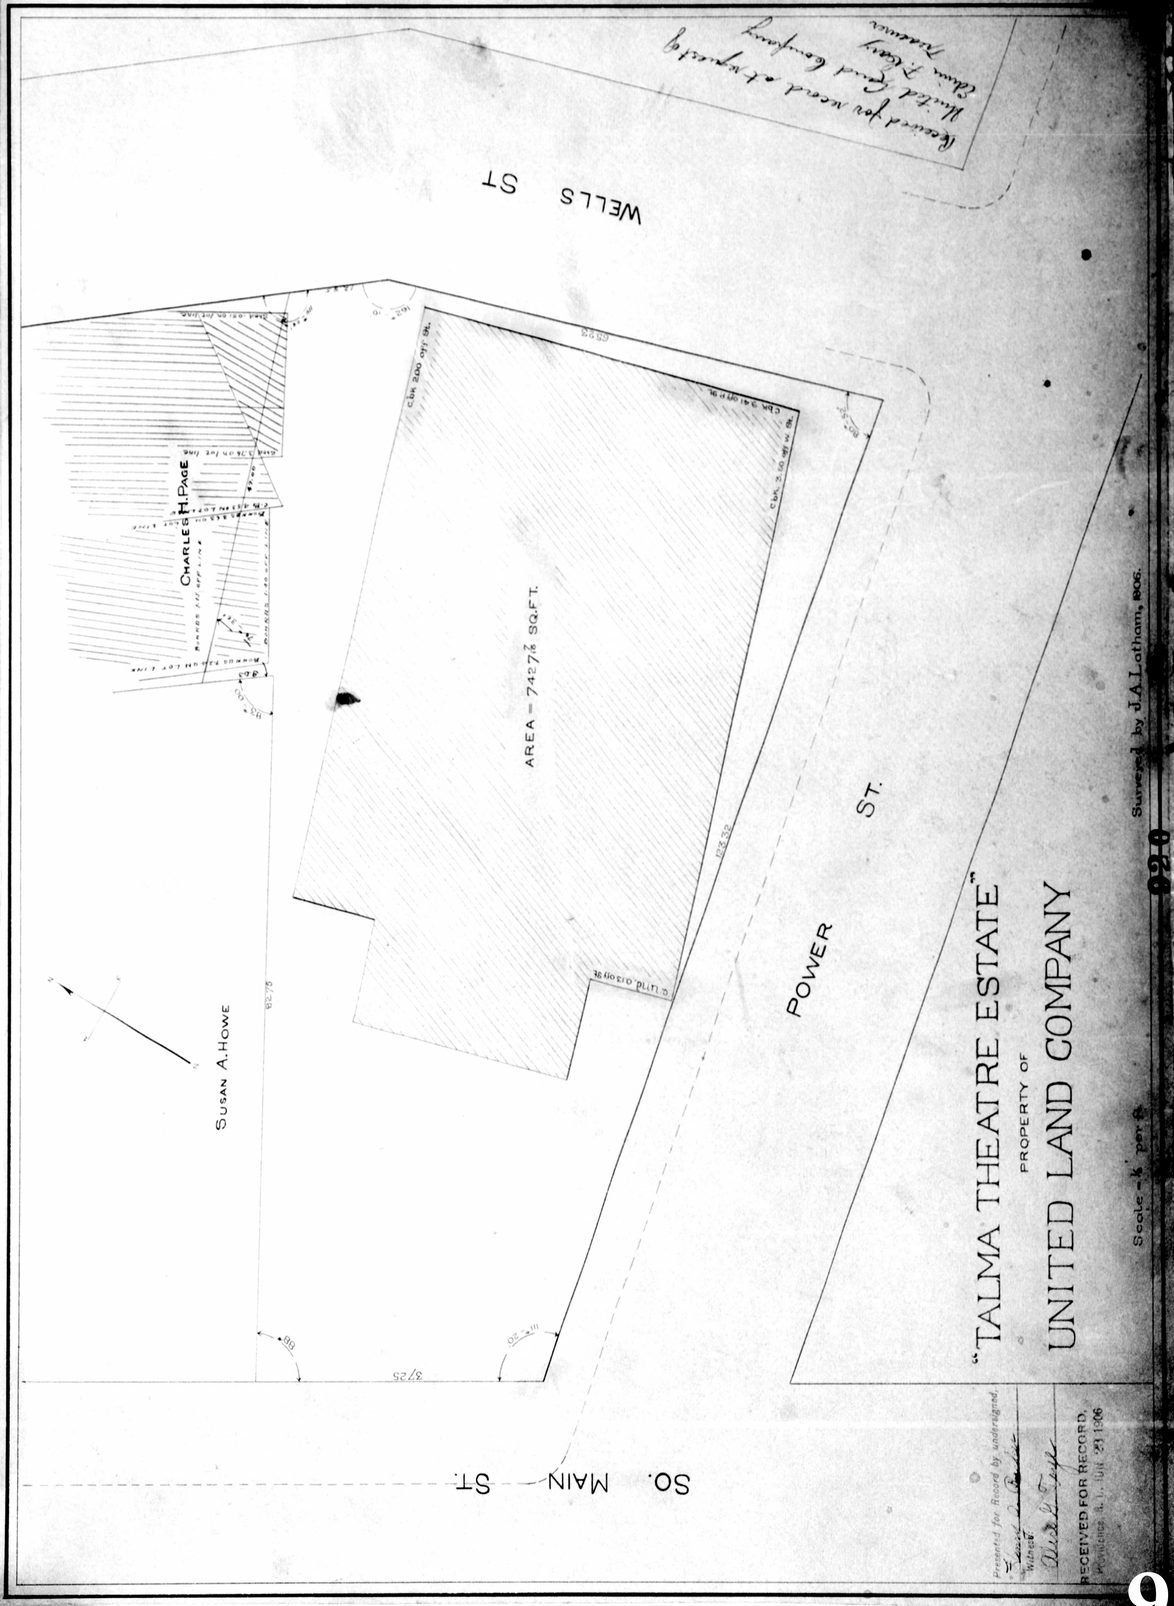
Deeded for record as reported
Wells Land Company
Chas. Tracy
Treasurer
WELLS ST
CHARLES H. PAGE
SUSAN A. HOWE
AREA = 7427⅞ SQ.FT.
POWER ST.
SO. MAIN ST.
"TALMA THEATRE ESTATE"
PROPERTY OF
UNITED LAND COMPANY
Surveyed by J.A.Latham, 1906.
Scale - 1" per 8
Presented for Record by undersigned,
Witness:
RECEIVED FOR RECORD,
Providence, R. I., Jul 21 1906

920

PLAT OF LAND
IN THE CITY OF PROVIDENCE R.I.
BELONGING TO
THE FLETCHER LAND CO.
Plotted By Mark W Schofield May 1905

Presented for Record by undersigned
Witness:

RECEIVED FOR RECORD
Providence, R. I., MAY 25 1905

Scale 80 feet to an inch

PINE STREET
DORRANCE STREET
EDDY STREET
WEYBOSSET STREET
PROVIDENCE GRAIN HOUSE ASSOCIATION
21164 Sq. Ft.

Scale 100 feet to an inch

KINSLEY AVENUE
ESTATE OF DANIEL PAINE
106401 Sq. ft.
M. MICHAEL HOULIHAN
SIMS AVENUE
PROVIDENCE BREWING COMPANY
T. MAGUIRE
CHARLES M. CUMMINGS
HARRIS AVENUE


SOUTH ANGELL STREET
BUTLER AVENUE
MEDWAY STREET
Scale 100 feet to an inch

KINSLEY AVENUE
WOONASQUATUCKET RIVER
Dr E.M. HARRIS
317828 Sq. ft.
CITY OF PROVIDENCE
VALLEY STREET
CORNELL ST
RIVER AVE.
Scale 80 feet to an inch

Scale 80 feet to an inch
WOONASQUATUCKET RIVER
ATWELLS AVENUE
ANNA MARIA McCOLEY
QUEEN DYEING COMPANY
QUEEN DYEING COMPANY
QUEEN DYEING COMPANY
AMERICAN WOOLEN COMPANY
CATHERINE DAY
KATE F. BRADY
234318 Sq. Ft.
CITY OF PROVIDENCE
A.S.A. PECK & COMPANY
HARRIS AVENUE
EAGLE STREET

Presented for Record by undersigned.
W. H. Allen
Witness:
Alice L. Page
RECEIVED FOR RECORD.
Providence, R. I., JUN 9 1906

PLAT No. 1 of land on Admiral & Charles Streets
belonging to
THE UNITED STATES FINISHING CO.
By J. A. Latham,
March, 1905.

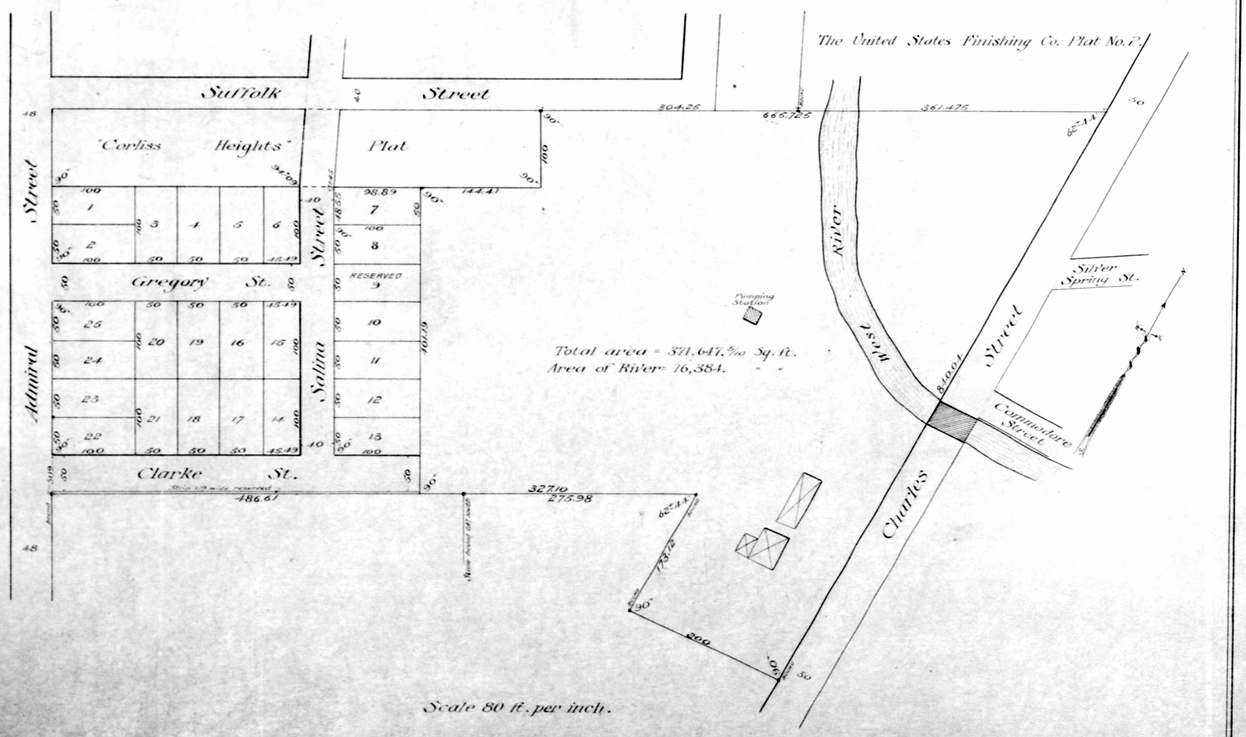

Witness: Alice H. Tayle

RECEIVED FOR RECORD,
Providence, R. I., JUN 9 1906

Plat No. 2, of land on CHARLES STREET belonging to

The United States Finishing Co.

By J. A. LATHAM. Oct.. 1905.

Chestnut St.
Prospect St.
Cornwall St.
Roosevelt St.
Suffolk St.
Hillside St.
Reservoir
Cordiss
Heights
Plat
Street
Pond
Leonards
Hawkins
Avenue
Jerome Avenue
Passaic St.
Charles Street
Branch
West River
Reservoir
Sterling St.
Cottingham St.
Watson St.
Felton St.
Bloom St.
Scale 80 ft. per inch.
The United States Finishing Co. Plat No. 1.

923

Presented for Record by undersigned,
Witness:
RECEIVED FOR RECORD,
Providence, R. I., JUN 9 1906

PLAT No. 4 of land on Charles St.
belonging to
THE UNITED STATES FINISHING CO.
By J. A. Latham. March. 1905.

Hawkins Street

Branch Avenue

Scale 80 ft. per inch.

Presented for Record by undersigned,
Witness:
RECEIVED FOR RECORD,
Providence, R. I., JUN 18 1907

Plat of land in Providence, R.I. belonging to
HENRY G. KING
By Frank E. Watterman
Oct. 1906.

Scale 30 ft. per inch.

Silver Lake Avenue

Stanton Street

Prudence

PLAT OF A PORTION OF PROPERTY
— BELONGING TO —
JOHN N. MASON REAL ESTATE CO.
APRIL, 1906
SCALE 8 FT. TO AN INCH
BY W. H. G. TEMPLE

Presented for Record by undersigned,
Witness:
RECEIVED FOR RECORD,
Providence, R. I., MAY 25 1906

JOHN JENCKES

81.62

South face of stone building for lot line

88° 54'

91° 11'

AREA 3351 SQ. FT.

41.02

41.12

Centre of 20 inch wall

91° 09' 30"

88° 10' 30"

82.10

JOHN N. MASON REAL ESTATE CO

SOUTH WATER ST.

30.09

30.10

30.09

30.10

PROVIDENCE, FALL RIVER AND NEWPORT STEAMBOAT CO.

25.50

face of coping

88° 11'

AREA 1011± SQ. FT.

41.14

41.16


91° 49' 30"


End of granite coping at bridge abutment


23.65


PROVIDENCE RIVER

CRAWFORD ST.

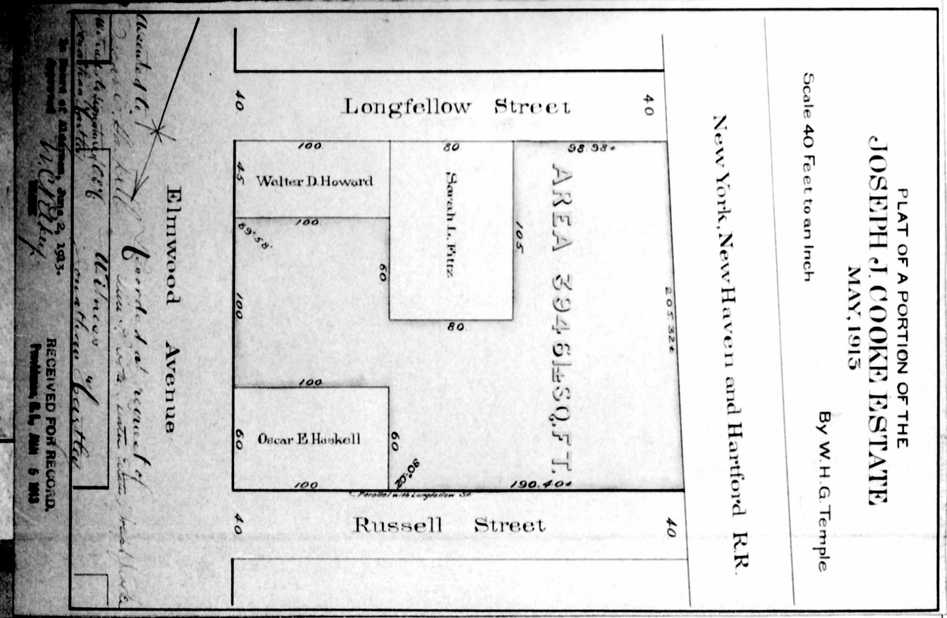

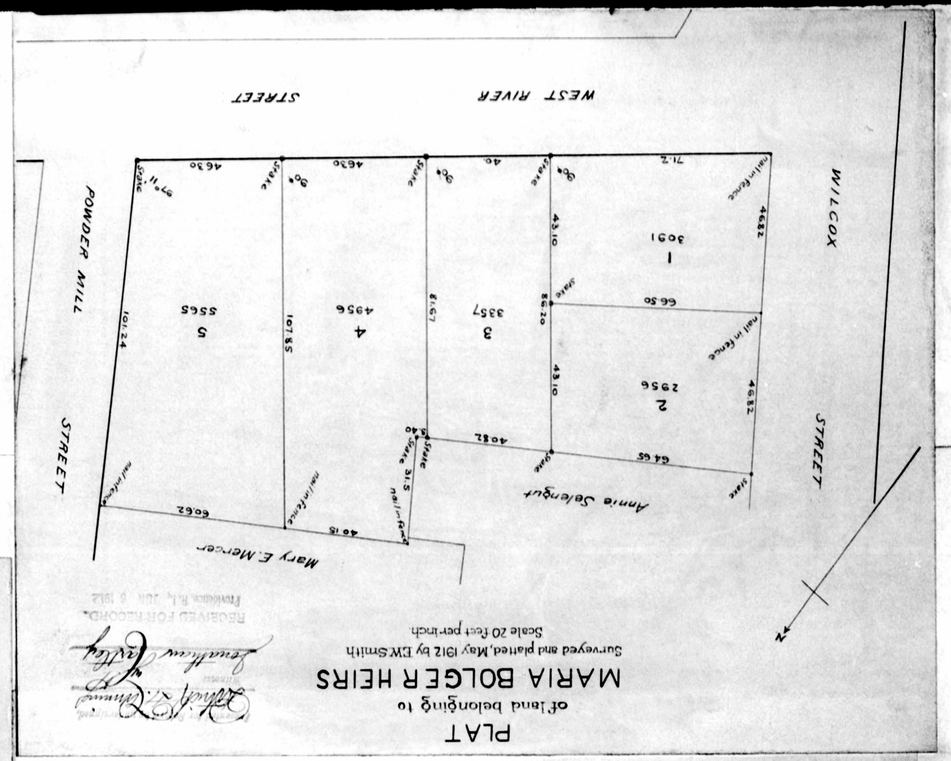

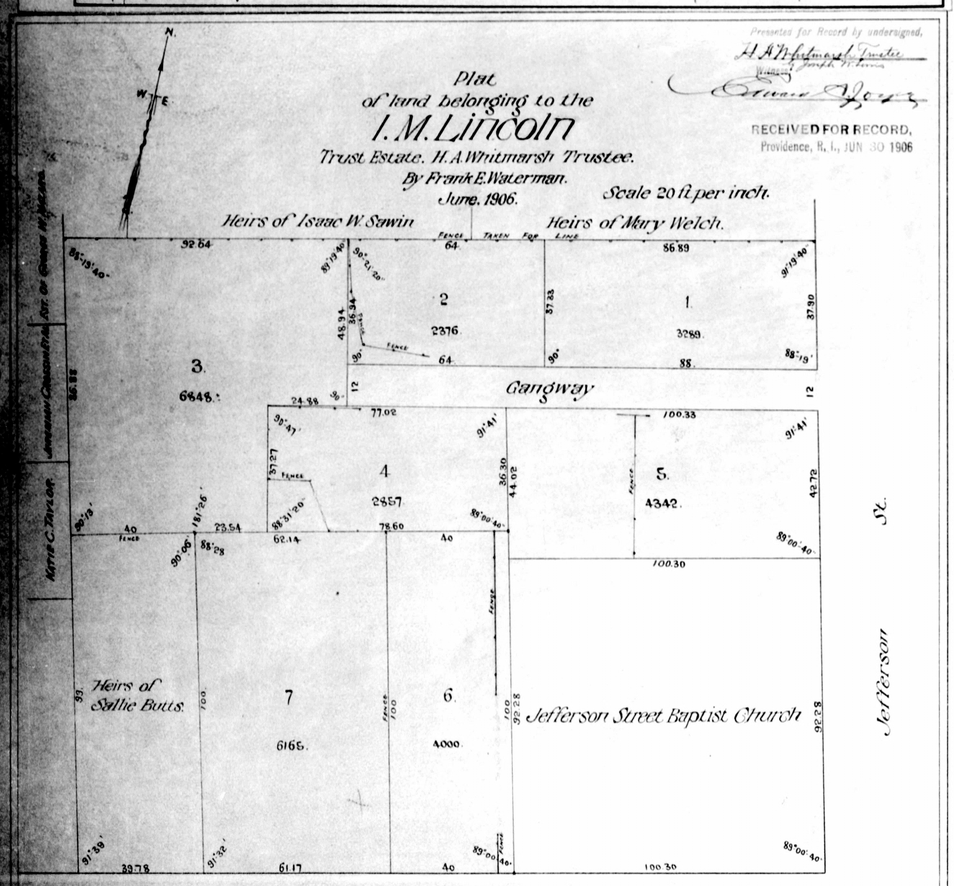

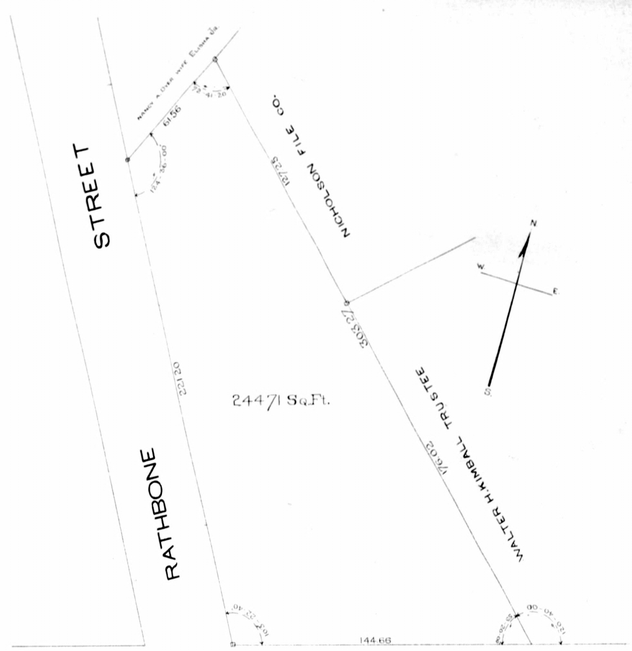

PROMENADE & RATHBONE STREETS
property of
UNITED LAND COMPANY
Surveyed by J.A. Latham
March 1906
RECEIVED FOR RECORD,
Providence, R. I., JUL 24 1906

925