(IN TWO SHEETS)
(SHEET TWO)


PLAT OF THE LYMANSVILLE COMPANY'S ESTATE

IN NORTH PROVIDENCE AND JOHNSTON, R.I.

SURVEYED AND PLATTED BY S.B. CUSHING

MARCH, 1887.

SCALE 1"=100'

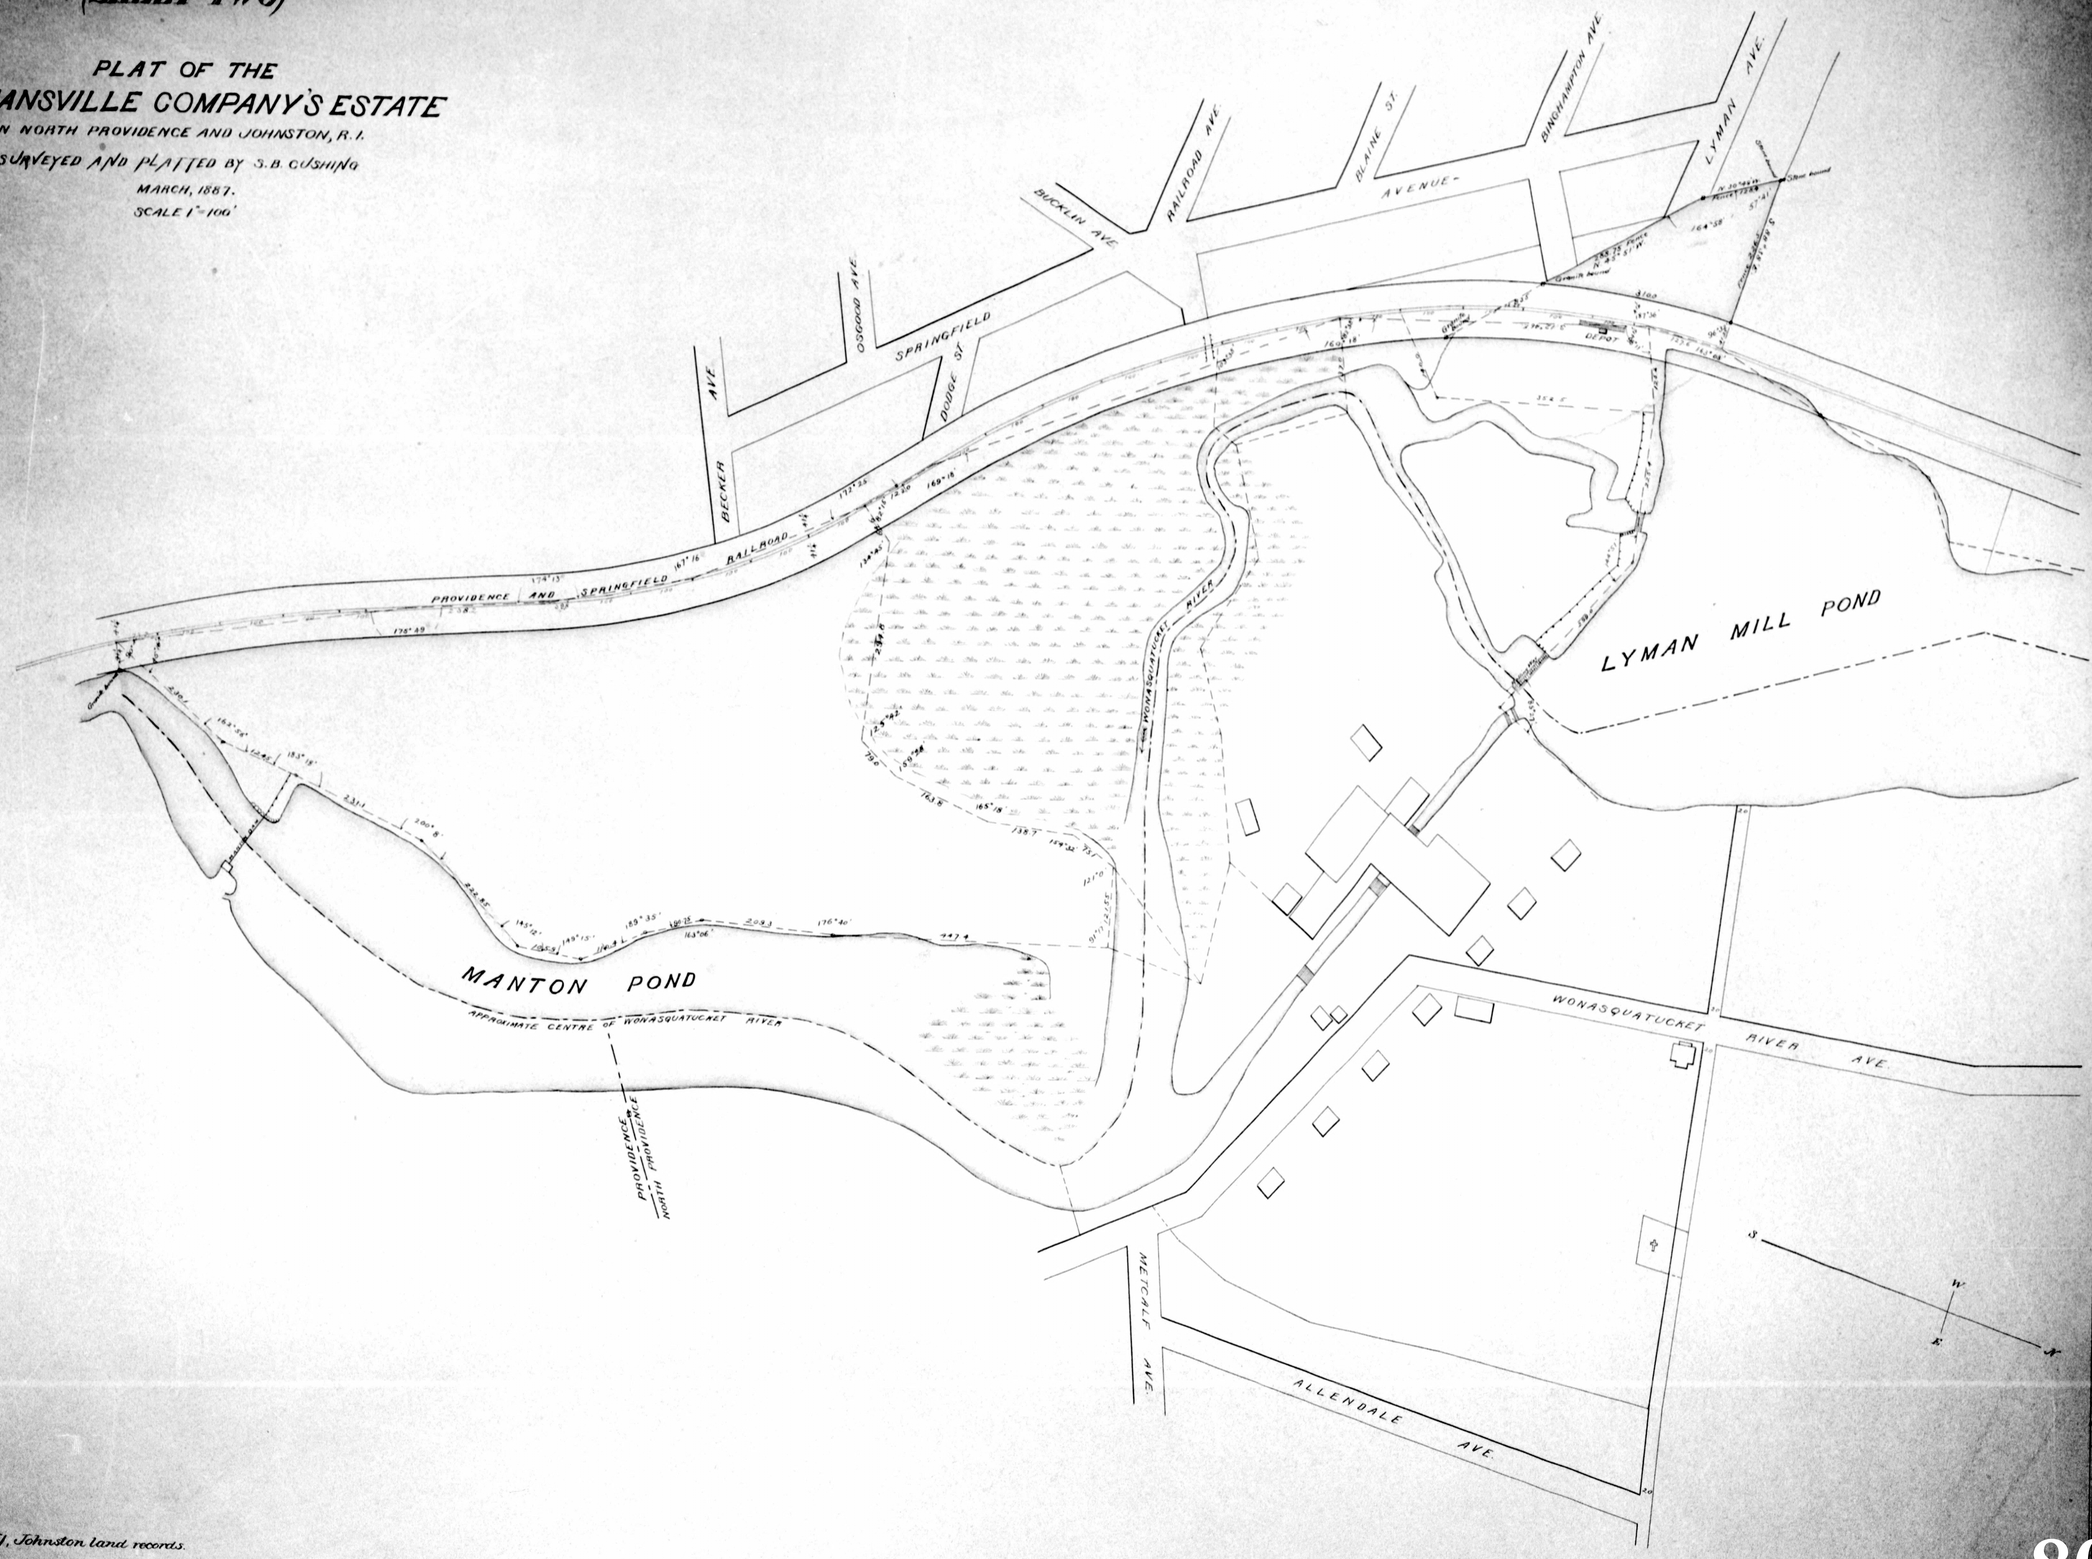

Copied from Cont. #51, Johnston land records.
Compared.

801

801

Plot of
"Wm Borden Lot" in Johnston
belonging to
Thos. H. Hughs and Anthony A. Balthone, Deceased
by P. Phalen
Nov 30, 1874

Scale 10 rods to an inch

Recorded Dec 4, 1874
Horace Clarke
Town Clerk

T. H. Hughs
N. of Schoolhouse road
about 8 acres

Central Pike
N. 62½ E. 32.08

Hugh Mc Caffrey

Anthony A Balthone
about 63.05 E.
32

Anthony A Balthone
S. of School Road
about 8 acres

School House

Formerly Kelton Land

S. 74½ E. 69 ft.

Schoolhouse Road

L. Atwood

Plot of Lot
on
Central Pike
belonging to
Hugh Mc Dowell
at
Hughs Dale
by P. Phalen Mar. 76
from a Survey by
Z. Potter July 1841

Scale 20 to an inch

Hughs

Thos Smith

Allotted to Hiram C Atwood

Allotted to Jeremiah N. Atwood

Central Pike

Received for Record July 6th, 1877
and recorded by me
Brown S. Wood
Town Clerk

Cross Road from Hartford Pike to Central Pike

Scale cor. Wall

Post in cor. Wall

N. 71 E. 19½

crooked chestnut

30 Acres.

"Pasture" Lot.
of the
Williams Farm in Johnston
belonging to John Collier
by P. Phalen
Aug. 22-76.

Scale 10 rods to an inch.

Elm tree

S. 30 E. 29½

S. 37 E. 69

chest. marked

Copied from Card 33, Johnston land records.
Compared.

Received for Record July 20-1877
Brown S. Wood
Town Clerk

S. N. Simmons

N. 70½ W. 41½ ft.
Wall and Fence

S. 35 E. 17½ ft.
Stone wall

S. 5 E. 25 ft.
Stone wall

S. 84 W. 230 ft.
fence

No 6
4 245/1000 Acres
Allotted to Aletheniah I. Atwood

S. 60½ W. 7 ft.
Stone wall

S. 60½ W. 249 ft.
fence

James Moan

N. 67½ W. 152 ft.
Fence

No 6
Stone
S. 60½ W. 99 ft.

S. 60½ W. 99 ft.

S. 60½ W. 249 ft.

"Smith Lot" (So called)
No 9 1 Acres 44 sq rds.
Allotted to William W. Atwood

N. 88 E. 33 ft. 14 l.

"Whittaker Lot" (So called)
No 10 3 Acres 89 Rds.
Allotted to Edmund C. Atwood

N. 76 E. 38 Rods.

S. 45½ E. 13 Rods.

S. 85 W. 40 Rods.

"Thornton Lot" (So called)
No 11 3 Acres 10 Rds
Allotted to Jeremiah N. Atwood

N. 51 E. 38 ft. 10 l.

Scale 100 ft. - 1 inch

S. 6° 30' W. 1206 ft.

Hiram C. Atwood

Fence

No 7
6 70/100 Acres
Allotted to Hiram C Atwood

No 6
4 75/100 Acres
Total in No 6
9.045 Acres
Allotted to Aletheniah I. Atwood

No 5
6 23/100 Acres
Allotted to Jeremiah N. Atwood

Corner of Grave yard

160 50'

N. 76° 30' W. 101 ft.
Fence

No 4. 1 Acre
Allotted to William W Atwood

No 3 - 52/100 Acre
Allotted to Edmund C Atwood

Lots Numbers 1 & 2 assigned to Curtis & Atwood as the owner

No 2 Acre
Allotted to Edmund C Atwood

No 1 Acre
Allotted to William W Atwood

Morgan Ave formerly Old Scituate Road

S. 74° 45' W. 351.5 ft.

Joseph Webb
N. 3½ E. 353.2 ft.

No 8
4½ Acres
Allotted to John C. Atwood

Scale 100 ft. - 1 inch.

No 1 B. Gould ft.

Est. of Tillinghast Winsor

N.

N. 82½ E. 253.4 ft.
Fence

End of Mead's Brook Wall

S. 67½ E. 134

Morgan Ave formerly Old Scituate Road

N.Y. & N.E.R.R. (East Thompson Branch)

fence

3742 ft.

41.38 ft.

No 12 2930 sq ft.

No 13 2530 sq ft.

Allotted to Huldah B. Atwood

Old Barn

Allotted to Georgiana A. Millard

Scale 20 ft. - 1 inch

Luke Stanley

Thomas Bixby

82 ft.

37.92 ft.

80° 03'

80° 03'

LATHAM STREET

Plat of partition
of the
Real Estate of Hiram Atwood
late of the Town of Johnston, R.I. dec'd
Accompanying the report of the Commissioners
Bill in Equity Number 3868
from Surveys and Plats by
R. S. Mowry
April, 1895.

Note
Lots No 8, 10, 11 were Copied from Plats of Surveys made by Robert Wilson from his Survey of the Real Estate of family of late Hiram Atwood

Copied from plat on file, Johnston land records.
Compared.

802

803

Plat showing division of Estate of Ahaza and Sarah M. Irons Johnston R.I.
owning the Heirs at Law by
Surveyed & Platted by R.S. Monty 1891 & 1892
Lots 1,2,3,4,5,7 were under Will of Sarah M. Irons
& 8,9,10,11,12,13,14,15,16,17 Estate Ahaza Irons
Copied from Card #61 Johnston Land Records Compiled.

Scale 80 ft = 1 inch

803

Plat of
CRAWFORD BARNES ESTATE MANTON
As laid out into House Lots by H.C. Calef, 1896
Outlines from Plat made by D.D. Waterman 1895

Scale 40 ft. = 1 inch

Lyman Park Plat

Old Killingly Road

Clinton Street

Prov. and Springfield Railroad

Buckliu Plat

RECEIVED ON FILE
JOHNSTON, R.I. Feb 16 1897
AT 2:15 O'CLOCK P.M
Joseph Gough
TOWN CLERK

803

LYMAN PARK PLAT No 2

Extending to Manton

Surveyed & platted May 1877.

by R. Smith. Mowry

Scale 100 ft. per Inch.

FOR SALE BY

SAM[L] HEDLY & SON

180½ CHARLES ST. PROV R I.

NOTE

This Map as recorded in Book 238 fo 246 inclusive on the Lyman Park Plat No 1

" " " 271 " 232

" " " 317 " 318

" " " 321 " 346

Lot 246 is changed to 50 ft on Lyman Park Plat No 2

WOONASQUATUCKET RIVER

MELROSE ST.

DODGE ST.

SPRINGFIELD AV.

RAILROAD AV.

BUCKLIN AV.

BECKER AV.

GREENVILLE AV.

GOODSMITH ST.

MANTON ST.

MELROSE ST.

CAMEWAY

PROVIDENCE & SPRINGFIELD R.R.

POND

DAM

LYMAN FACTORY

MANTON FACTORY

HOTEL

DEPOT

MANTON CEMETERY

KELLEY CEMETERY

Copied from Cart[o] 18 Johnston land records.
Compared.

A Plat of the Jonathans Kelly
Burying ground situated in Johnston
in the County of Providence and State
of Rhode Island.

Surveyed 6th March 12½ A D 1850, and
plotted from a scale of ten feet to
the inch. by Samuel Tingley Surv[r]

157 Feet

Thomas Hawkes's — 41 Ft — Edwin C Kelly's — 24 Ft — Ralph F Overton — 24 Ft — Williams Overton — 24 Ft — Isaac Lawton — 24 Ft — Mary F Lawton — 24 Ft — William H Lawton — 24 Ft — Elkanah Rice — 24 Ft — Thomas J Lawton — 24 Ft — Isaac Lawton — 24 Ft — Heirs of Lemuel Hubbard — 24 Ft — John B Lawton — 24 Ft — Stephen Briggs — 24 Ft

Copied From Cart[o] 18 Johnston land records.
Compared.

Mag[c] Meridian
Variation 9° 18'

North 11° East 14 Rods 19 Links

South 82° 30' West 5 Rods 12 Links

South 33° East 11 Rods

South 57° East 11 Rods

Road leading to Manton

Road leading to Smith's Mills

A R F A
10 Rods

PLAT OF
School House Lot
DISTRICT No 7
Johnston

Scale 1 Rod to the inch

804

LYMAN PARK PLAT

NEAR

MANTON DEPOT, JOHNSTON, R.I.

BELONGING TO

SAMUEL HEDLY AND S. S. TURNER.

SURVEYED AND PLATTED BY S.B. CUSHING AND CO.

AUGUST, 1873.

Note { See Plat Book Page 57 A

Strip 6 inches wide reserved by proprietors of "Lyman Park Plat"

Proposed extension of Lyman Av

LYMAN FACTORY

LYMAN AV.

EINGHAMPTON AV.

ELAINE ST.

SPRINGFIELD AV.

HARVEY CHASE FARM

Providence & Springfield Railroad

RAILROAD AV.

KELLEY AV.

KENZEL AV.

ATWOOD AV.

OSGOOD AV.

STANHOPE ST.

DODGE ST.

BECHER AV.

MELROSE ST.

GOODSMITH ST.

LINDSAY ST.

WOONASQUATUCKET RIVER

Head of MANTON POND

Manton Cemetery

Kelley Cemetery

Smith Kelley

Magnetic Meridian

to Greenville

to Olneyville & Providence

GREENVILLE AVENUE

Strip 6 inches wide reserved by proprietors of "LYMAN PARK PLAT"

Strip 6 inches wide reserved by proprietors of "LYMAN PARK PLAT"

for sale by

S. S. Turner No 5. Martin St.

S. Hedly & Son No 180½ Charles St.

C. S. Sweetland Olneyville.

Scale 100 ft. to an inch.

G. C. Pingley del.

Prov. Lith. Co. imp.

PROVIDENCE, R. I.

A TRUE COPY,

Attest

RECORDER OF DEEDS

Copied from Card #30 Johnston land records

Compared

805

908

908

Commencee at turning at the S.W corner of the lot

Caleb Kenrington deceased Est

N

Burying ground
1½ Rods

Stone set in the ground

Stone set in ground

Stone set in ground

Stone set in ground

Copied From Card 7 Johnston land records
Compared

PROVIDENCE, R. I.
A TRUE COPY.
Attest
RECORDER OF DEEDS

Plat of a Farm Situated in the Town of Johnston
Conveyed by James F. Simmons to Elisha Dyer Esquire Dyer Grant
Henry B. Lyman by Deed dated December 4th 1843

Contains 122 Acres 2 qrs 33 Rods
Surveyed by S.B. Cushing November 1843

The Stephen Mathewson Lot

Sayles Land

John Allens land

Land of Geo. Jones Estate

Copied From Card 9, Johnston land records
Compared

PROVIDENCE, R. I.
A TRUE COPY.
Attest
RECORDER OF DEEDS

Plat of Land in Johnston belonging to Hon. James F. Simmons.
Surveyed and Platted Dec. 4th 1846 by H. F. Walling

Road to Simmonsville

Area, 12.023 Acres

Magnetic Meridian

Left on File by John Hawkes
April 1st 1847

PROVIDENCE, R. I.
A TRUE COPY.
Attest
RECORDER OF DEEDS

Copied from Card 6, Johnston land records.
Compared.

Old Scituate Road

Plat accompanying the report of the Commissioners appointed by the Hon. the Supreme Court at their March Term A.D. 1867 to make partition of the Real Estate of Hiram Howard and others situated in the Town of Johnston County of Providence and State of Rhode Island

Robert Wilson
James Clemence
Welcome Fenner
Commissioners

Scale 10 Rods to an inch.

Surveyed for said Commissioners
in March 1867 by
Robert Wilson
Civil Engr.

Copied from Card #25, Johnston land records
Compared.

Surveyed by John Howe
December 30, 1894.

Pine Hill Road

Benj. J. Angell

H. C. Luther

Old line between Luther and Angell

Stone bound

Iron in wall

Plat of the Johnston Lot
Rec'd to recent Cert. 10th 1866
* Copied by me
Robert Mclean
E. Ells

Plat of Estate of James Olney dec'd as surveyed & platted by Asa Mitchell by decree of Court of Common Pleas — June 21, 1866

Copied From Card #23, Johnston land records
Compared.

Lot No 4. 5 a. 1q. 38 R.
Jason B Olney
N about 85¼ W 47 R 7½ L to stone in ground

Lot No 3 4a 2qr 20R
Obadiah Olney
N abt 85¼ W 54 R 10½ to stone in ground

Lot No 2. 3a. 3R —
James A Olney
N abt 85¼ W 36½ R to stone in ground

Lot No 1 — 3a. 3R — 00R
N 85¼ W 39 R 7 L to Edward Searles land

Land of Obadiah Olney

Land of Jason B Olney

Land of Edward Searles

S. 5¼ W. 33 rods to a stone set in the ground by the side of the lane

Lane or Street road so called

N. 85½ W. 20 rods to a stone set by the side of Fisher Street road so called

Land of Benjamin Olney

Land of Obadiah Olney

Land of Jason B Olney

Land of Edward Searles

20

North.

Division plat of the Real Estate of the Hon Samuel Randall late of Johnston deceased to and among the devisees mentioned in his last Will and Testament containing one hundred and seventy one acres and three square rods.

The meaning of this survey is to include all the land to the water's edge of the ponds adjoining the same where said ponds are at their lawful height. The representation of buildings on this plat are not made by actual survey nor the road except where this plat adjoins the same. Surveyed in May 1867 and platted upon a scale of twenty rods to one inch By Zuriel Potter.

Drift way


The use of the drift way represented on this plat is reserved for the owners and occupants of the lots marked Nos 1 & 2 for the purposes of ingress and egress to and from said lots by themselves, their servants, their teams and for all purposes necessary for the good and husband like improvement & improvement of said lots at any and all times.

Said driftway is one rod in width on the clear at all places in the same excepting at A No 3 & 8 where it is one and a half rods in width on the clear on account of turning the short angles.

The said parties to have the right to clear, make and repair said driftway and put the same in good passable condition during the same without injury to the adjoining proprietor or proprietors.

All the wood and timber within said driftway to belong to the owner of the Lot whose A No corresponds with the one on which it stands.

Zuriel Potter
For Commissioners

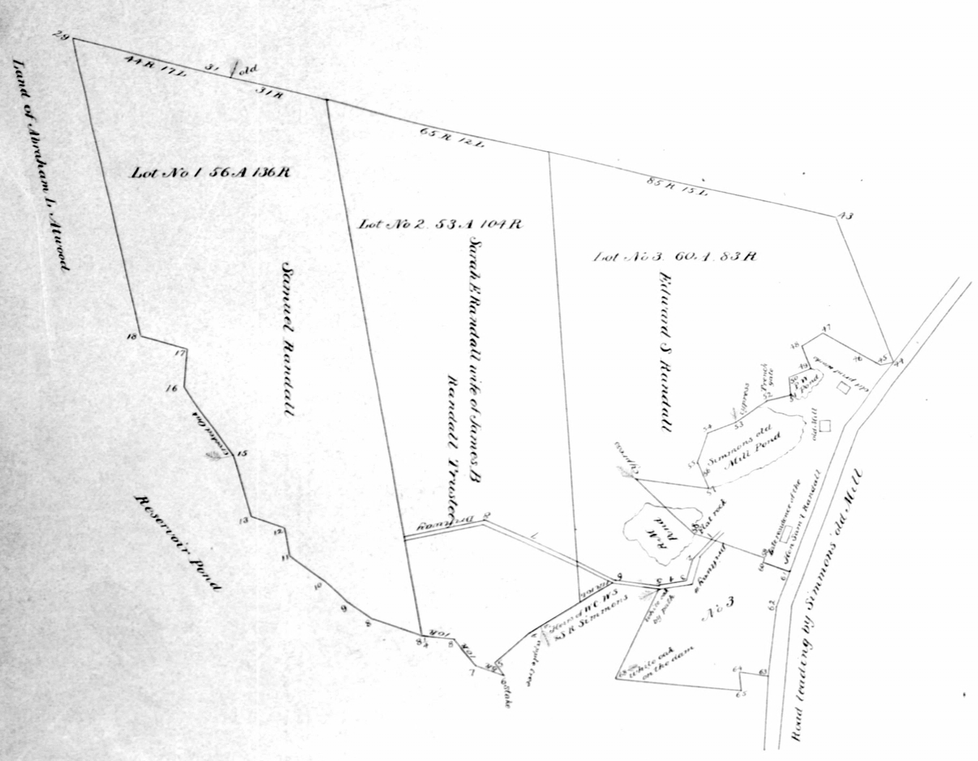

Land of Abraham L. Atwood
Lot No 1 56 A 136 R
Samuel Randall
Lot No 2 53 A 104 R
Sarah E Randall wife of James B Randall Trustee
Lot No 3 60 A 83 R
Edward S Randall
Reservoir Pond
Randall Pasture
Road leading by Simmons' old Mill
Simmons old Mill Pond
Old Mill
Old Mill Pond
Old Mill Brook
Old Mill Stone
Old Mill Dam
Old Mill Race
Old Mill Flume
Old Mill Wheel
Old Mill Gate
Old Mill Gate Stone
Old Mill Gate Post
Old Mill Gate Post Stone
Old Mill Gate Post Stone
Old Mill Gate Post Stone

Town Clerk's Office
Johnston Recorded October 10th, 1882
by me Walter S. Brownell
Town Clerk

THE A. L. ANDREWS PLAT
OF THE
KERR AND FRANCIS FARM
In Johnston, R.I.

Surveyed & Drawn Jany. 1882, by
J. A. LATHAM.

Scale 50 ft. per inch.

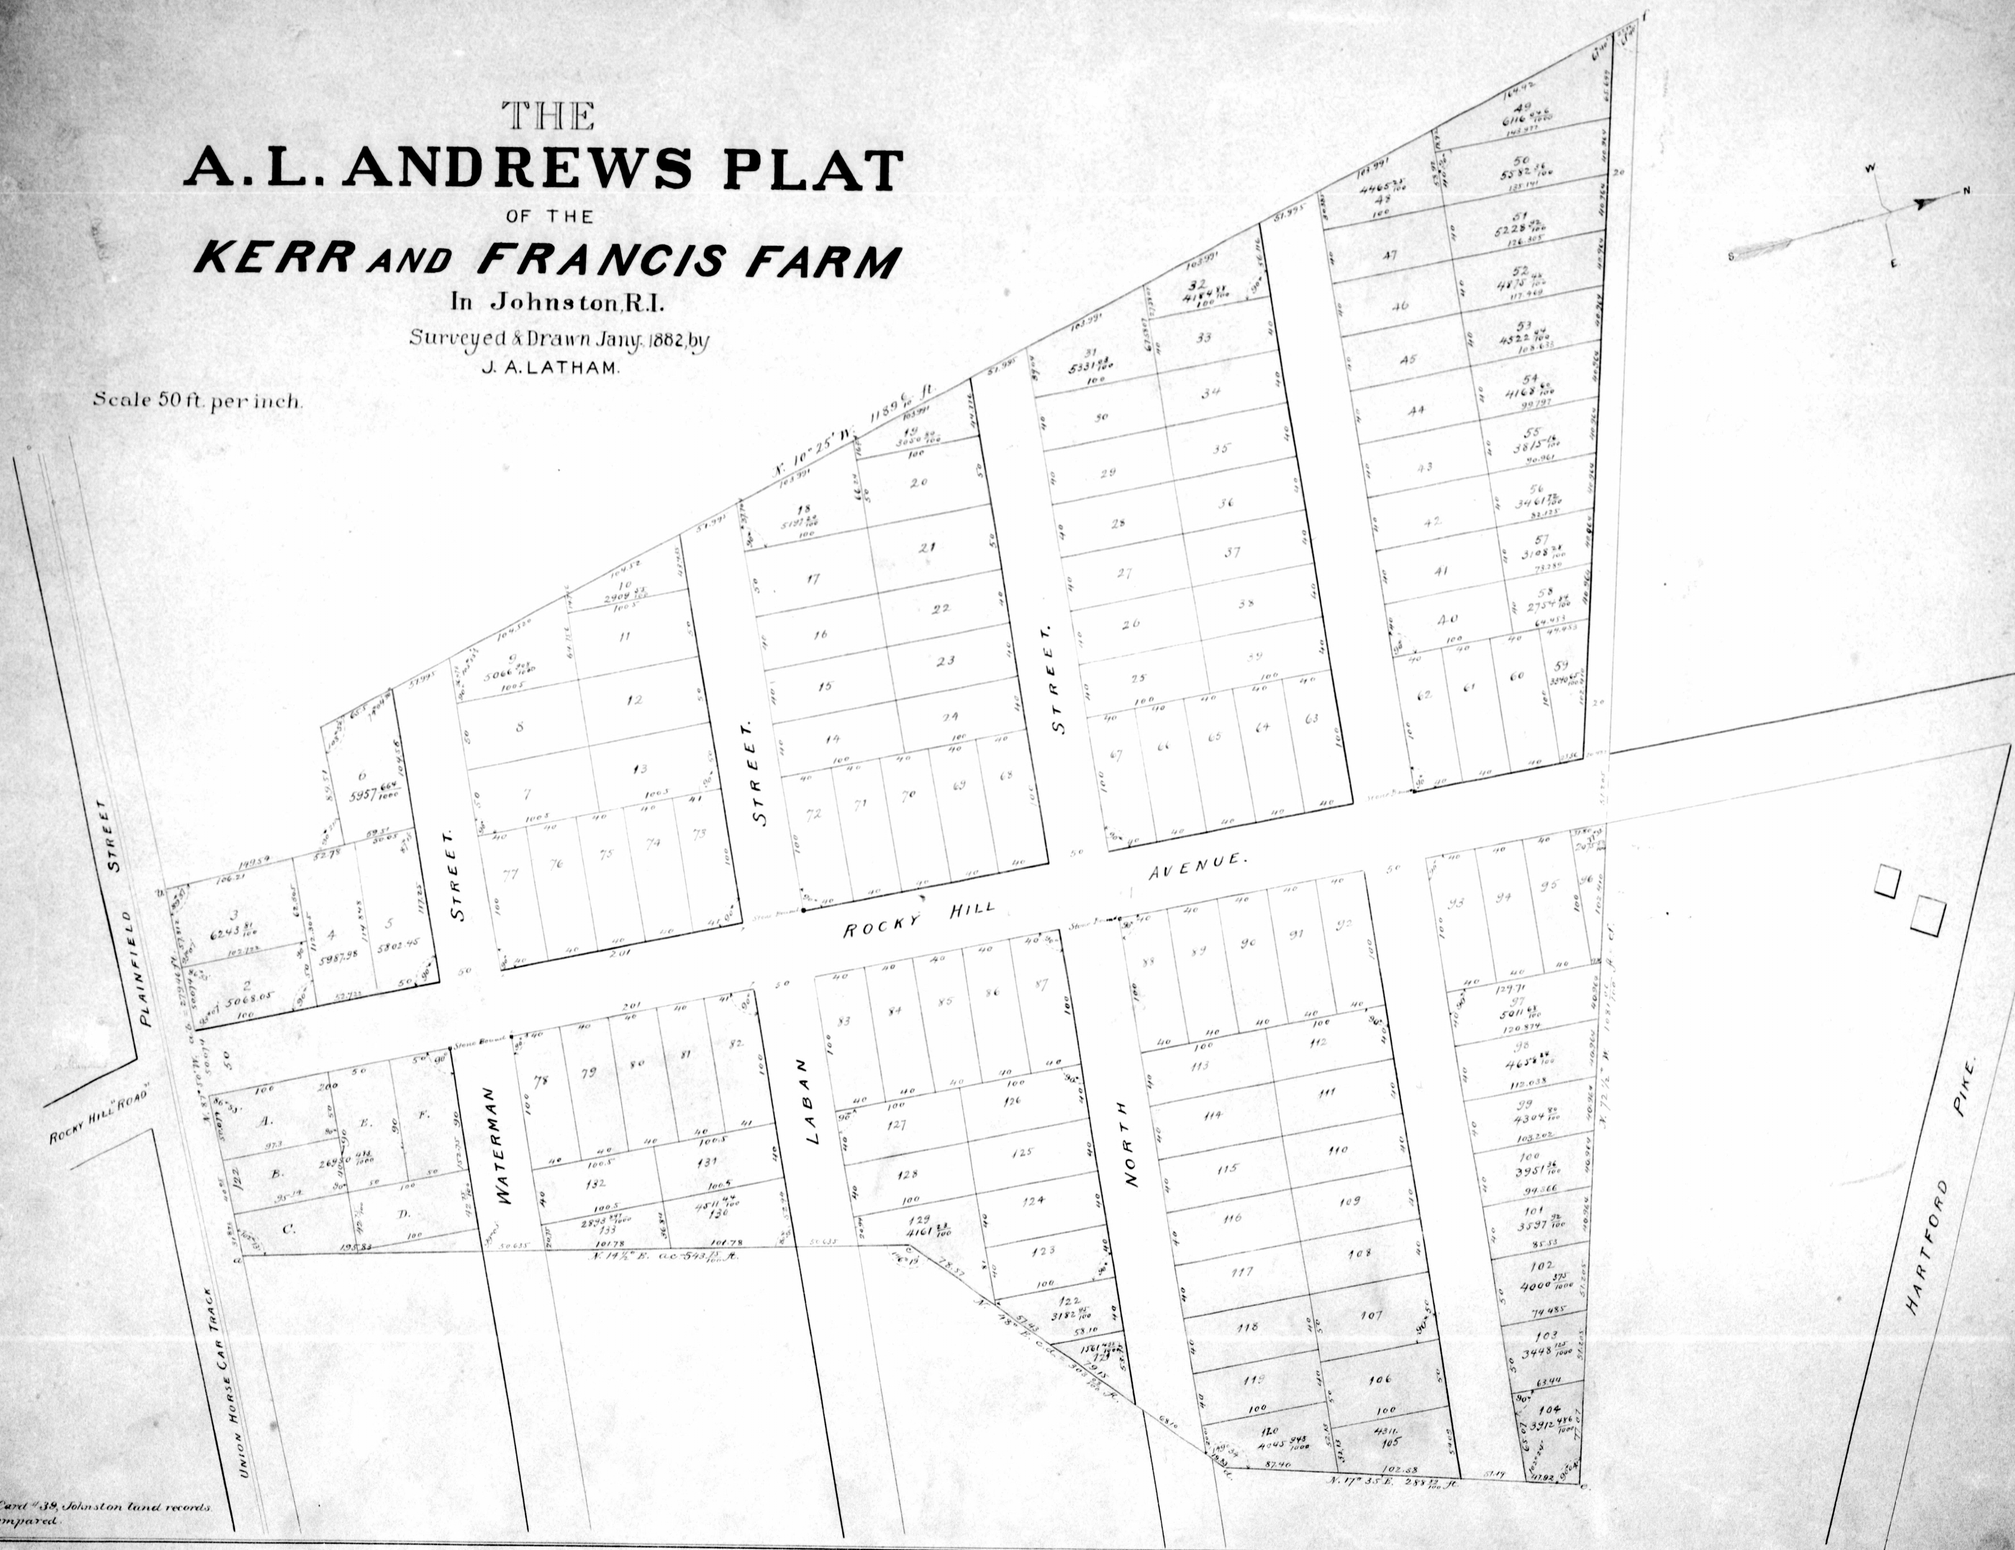

Copied from Card #38, Johnston land records
Compared.

809


809

Plat of "Old Mill"

a part of the estate of


James F. Simmons, Dec'd.

Scale, 80 ft. to an inch.

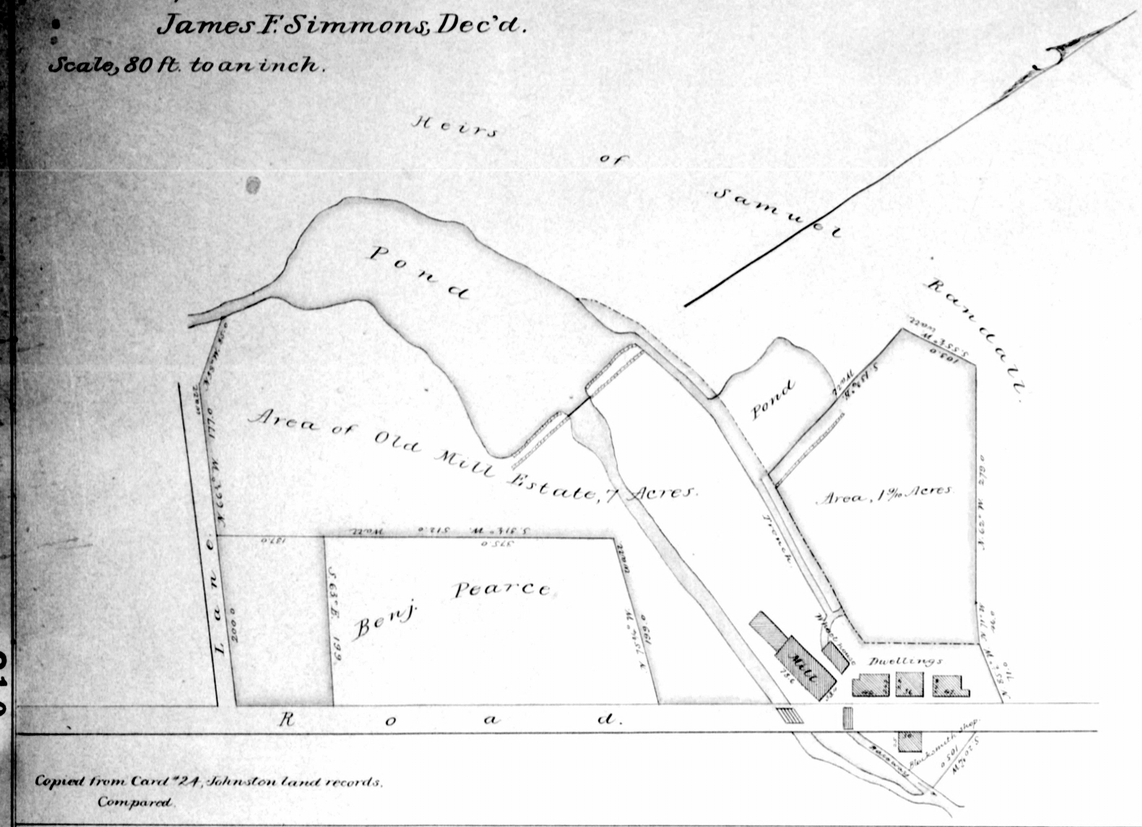


Copied from Card #24, Johnston land records.
Compared.



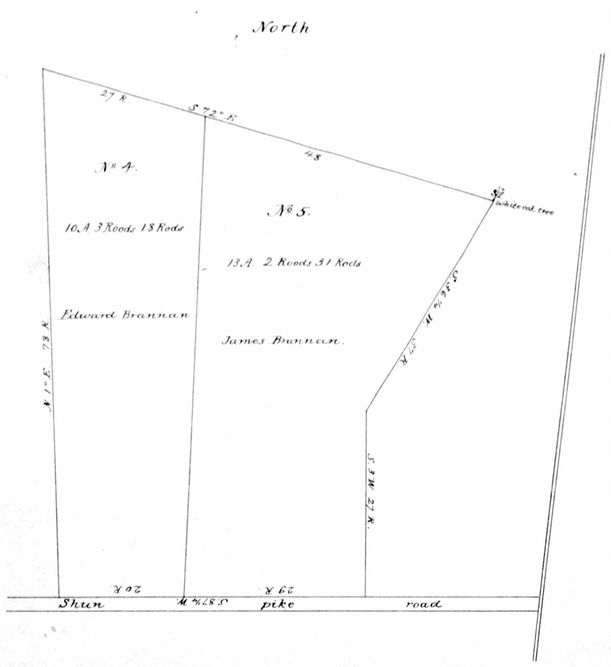

Extracts, from the division plat of the estate of James B. Randall late of Johnston dec'd, of the Shares of James and Edward Brannan Grandsons of said James B. dec'd. Said plat is dated May 7th A.D. 1866 & on file in the town Clerks office in said Johnston.

Copied from Card #18, Johnston land records.
Compared.

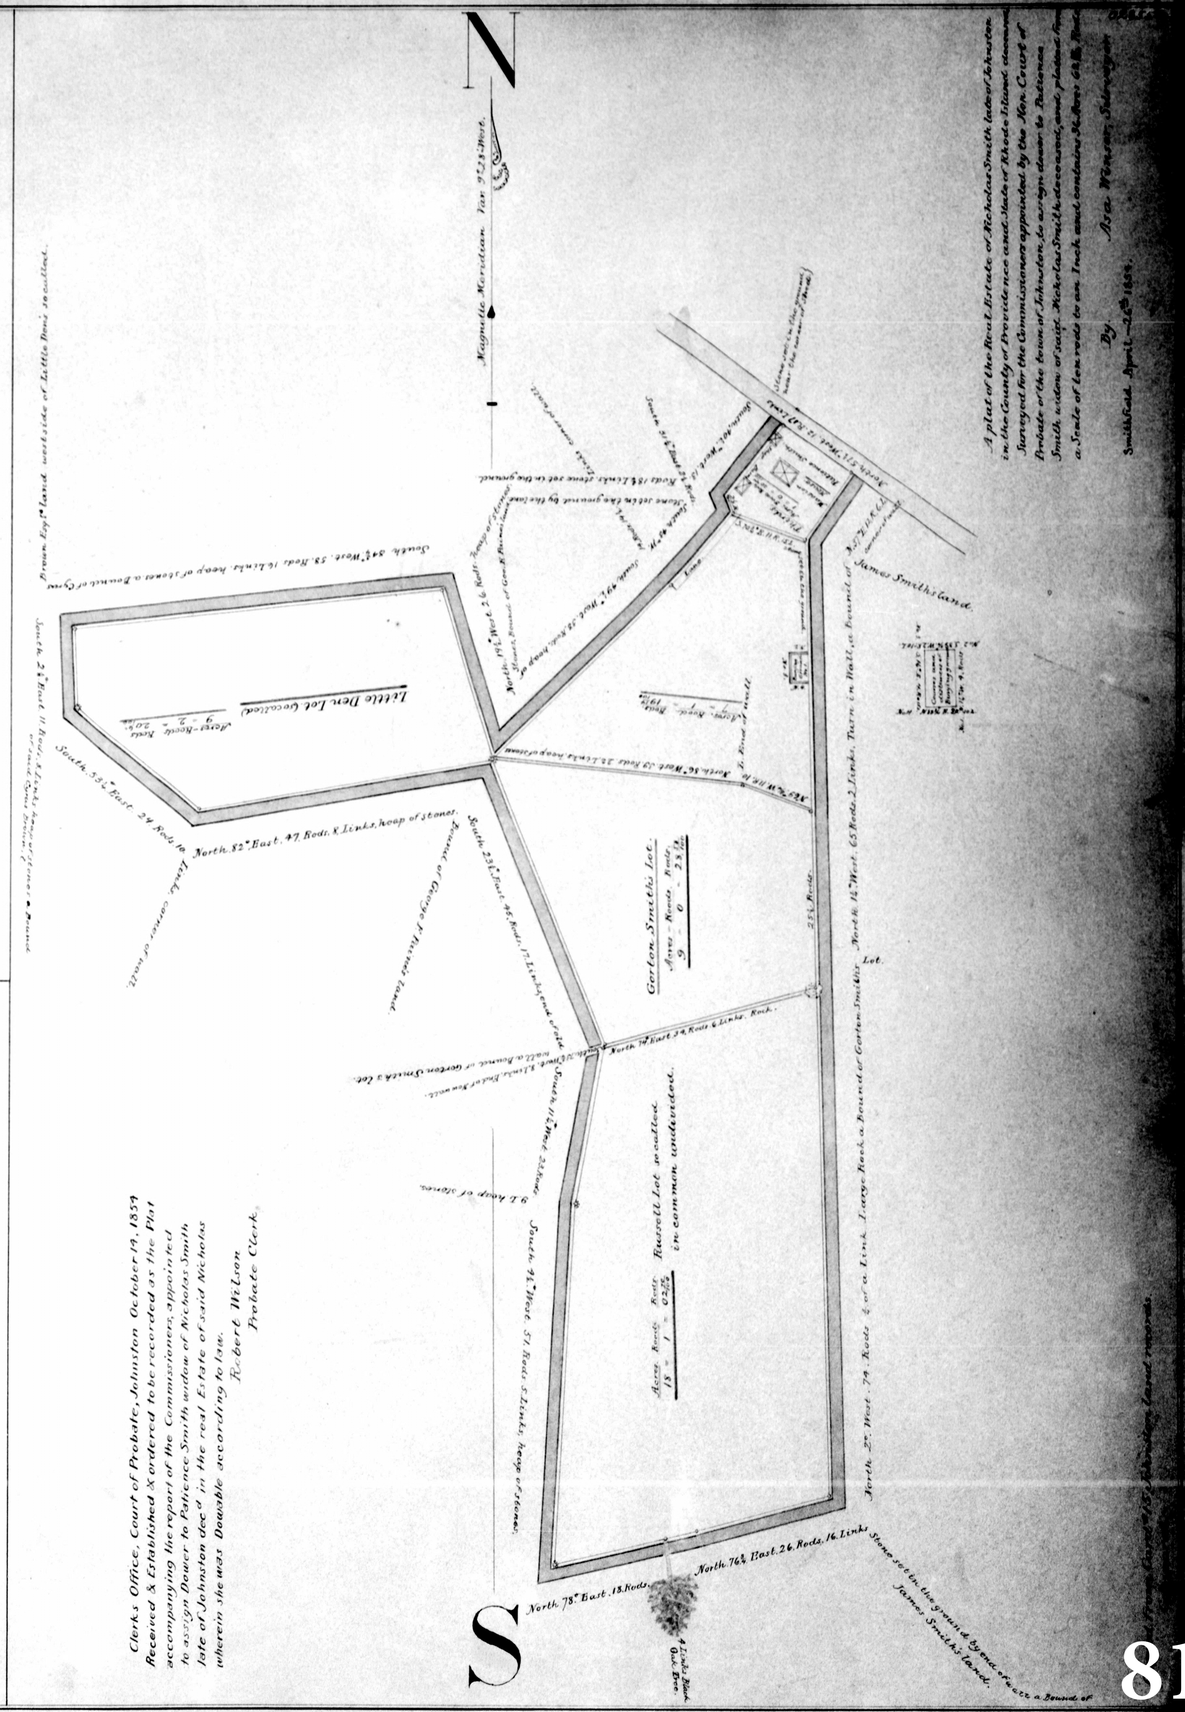

A plat of the Real Estate of Nicholas Smith late of Johnston in the County of Provide nce and State of Rhode Island &c. Surveyed for the Commissioners appointed by the Hon. Court of Probate of the town of Johnston, to assign dower to Patience Smith, widow of said Nicholas Smith deceased, and plotted from a Scale of ten rods to an Inch, and containing 13 Acres 0 Rods 25 Hundredths.

By Asa Warren, Surveyor

Smithfield April 24th 1859.

Clerks Office, Court of Probate, Johnston October 19, 1859
Received & Established & ordered to be recorded as the Plat accompanying the report of the Commissioners, appointed to assign Dower to Patience Smith widow of Nicholas Smith late of Johnston dec'd in the real Estate of said Nicholas wherein she was Dowable according to law.

Robert Welton
Probate Clerk.

810

RECEIVED FOR RECORD
IN JOHNSTON R.I.
JUN 19 1877 4P

Horace Clarke
Town Clerk

NOTICE
This land is now offered for Sale by the proprietor in lots and Sections to suit all purchasers for information & PLATS Inquire of S. HEDLY & SON at their REAL ESTATE OFFICE PROV 174 Charles St.

THE WEST PROVIDENCE PARK
PLAT Nº 2

OF HOUSELOTS ON
UNTACONKANUT HILL JOHNSTON, R.I.
NEAR OLNEYVILLE

OWNED BY SAMUEL HEDLY PROV. R.I.

Surveyed and platted June 1875
By
A.R. SWEET. PAW'K'T. R.I.

Scale 100 ft to one inch

Note
the Outline of this PLAT was taken from a plat made by Wm. S. Haines, MAR. 1875.

Zuriel Potter — Albert L. Eddy

BOUNDARY AV. — ST. — DENNISON — ORCHARD — SCHOFIELD — MOTT ST. — HARTFORD ST — OLD MILLINGLY ROAD — CENTRAL AV. — ALDEN — CHARTER — Gangway — LONG BENO ST. — SHEDD ST. — Between Brooks

Land of Thomas W. Latham & Wife

Ellis M. Morton — Benjamin F. Hicks — Elizabeth D. Weeks — Albert P. Mason — Thomas T. Allcott — Maria Potter — Ira Smith

Lot on the Westerly side of Neutaconkanut Hill

Old Scituate Road

Plat accompanying the report of the commissioner marking partition of the Real Estate of Jabez Allerton late of Johnston deceased among the several parties entitled thereto
January 30. 1875

Robert Hutton
Commissioner


Copied and recorded February 19. 1875.
By Horace Clarke
Town Clerk

Old Scituate Road

Thomas W. Latham & Wife — Part Nº 1 — Part Nº 2 — Part Nº 3 — Part Nº 4 — Ella M. Worden — Benjamin F. Weeks — Elizabeth D. Weeks — Emma L. Allcott — Nº 2 — Nº 3 — Nº 4 — Nº 5 — Nº 6 — Maria Potter — Emily Allerton — John Allerton Road

Copied from Card Nº 31, Johnston land records
Compared.

811

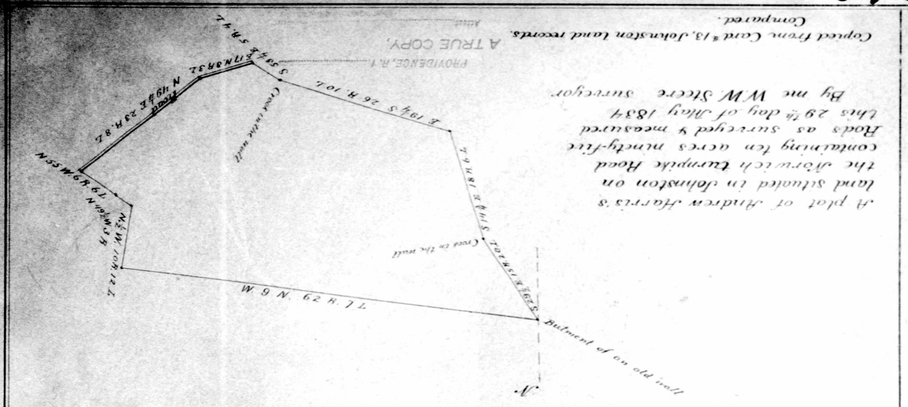
A plot of Andrew Harris's land situated in Johnston on the above each Turnpike Road containing ten acres more-five Rods as surveyed & measured this 29th day of July 1837
By me WW Storre surveyor
Copied from Cont.13 Johnston land records.
Compared.
A TRUE COPY.
PROVIDENCE, R.I.
Ground
Stone Wall
Pond
Brook
Stone Wall
Brook
Stone Wall
Pond
Stone Wall
Brook
Stone Wall
Brook
Stone Wall
Brook

813

NARRAGANSETT PLAT.

JOHNSTON, R.I.

By Frank E. Waterman
March, 1897.

"Denotes a stone bound
Scale 80 ft per inch."

RECEIVED ON FILE
JOHNSTON, R.I. March 11 1897
AT 8 30 O'CLOCK A.M.
Joseph Gough
Town Clerk.

Union Avenue

Myrtle Street

Highland Street

Maple Street

Eulaw Street

Concord Street

Webster Avenue

Prairie Avenue

Plain Street

Whitehall Street

Pinehill Avenue

THE WEST PROVIDENCE LAND CO'S. PLAIN FARM HOMESTEAD PLAT.

By J.A. Latham.
June, 1891.

LEXINGTON STREET

DYER AVENUE

WESTERN AVENUE

DYER

WELCOME STREET

STACEY

PLAINFIELD

RECEIVED FOR RECORD
IN JOHNSTON, R.I.
JUL 17
1891
AT M

812

Copied from Cont "J. Johnston land records
Compared

Land of J.D. Waterman

Plat showing division line between A.W. Winsor and J.D. Waterman. in Olneyville R.I. as established by S.B. Cushing Robert Wilson April 5th 1877

Scale 20 = 1"

Plainfield St.

Land of A.W. Winsor

Copied from Cont "S. Johnston land records
Compared

Plainfield Street

3 Rods

Saunders Land

Waterman Street

50 feet

Heirs Land

200 feet

200 feet

200 feet

Saunders Land

Heirs Land

A plat of three several lots of land assigned to Lydia A. Waterman as dower out of her late husband Luther A. Waterman dec'd. Estate by John Brayton, John Waterman and Thomas W. Latham Commissioners done at Johnston April 11th A.D. 1863

The lots numbered from 235 to 251 inclusive were put on this plat Jan. 5th 1883 by order of Horace Martin

Wm F. King, Surveyor

Town Clerks Office, Johnston, Recorded August 15th 1870 by me

Robert Wilson Town Clerk

PLAT

OF LAND BELONGING TO

SOPHRONIA W. SAUNDERS.

AND

HEIRS OF LABAN A. WATERMAN DEC'D

SITUATED IN JOHNSTON R.I.

1866.

North Street

Luban Street

Waterman Street

Plainfield Street

Mill Street

Bowen Street

Whitten &c.

Webster Street

Eddy Street

Oliver Street

Waterman

John

Saunders St.

Plat of the Estate of Lavinia W. Sarle in Olneyville in the Town of Johnston

Surveyed & platted upon a scale of twenty rods to the inch. May twenty seventh A.D. 1844 by

Luriel Potter

Williams Street

Providence and Norwich Turnpike Road Width is not given into

Copied from page 58, plat book A, Johnston Land records
Also relating to lots north of North street copied from Cont 4, of said records, which agrees with said page 58 in other essentials.
Compared

814

814

814

THE SCHOOL HOUSE PLAT

PART OF SECTION K, PLAIN FARM,
THE PROPERTY OF THE
WEST PROVIDENCE LAND CO.,
JOHNSTON.

Surveyed and drawn by Geo. C. Tingley, C.E., October, 1885.

SCALE 40 FEET TO AN INCH.

NORTH ALLEN ST.

LEWIS ST.

PLAINFIELD ST.

ARNOLD ST. FORMERLY WEBSTER AV.

LEXINGTON ST.

WHITEHALL ST.

SCHOOL ST.

THENTON ST.

Owen Bruin

James Conry

Thomas Cooney

James Conroy No. 5

Ann McCabe No. 4

Bridget Devine No. 3

Michael and Mary Holland No. 2

Susan Holton No. 1

RECEIVED ON FILE
JOHNSTON R. I. Dec. 26, 1885
AT ... O'CLOCK ... M
Wm. F. King
Town Clerk.

Part of the Plain Farm Plat

As Replatted by J. A. Latham,
May, 1890.

Scale 30 ft. per inch.

RECEIVED ON FILE
JOHNSTON R.I. October 17th 1890
AT ... O'CLOCK ... M
Wm. F. King
Town CLERK.

Limdale Ave.

Union Avenue

Lucky Hill Road

Union Avenue

Union Avenue

Copied from Cards 42, 43, Johnston Land records.
Compared

REPLAT

of a portion of the "Plain Farm," belonging to
C. C. POTTER and OTHERS.
By J. A. Latham, April,
1886.
Scale 50 ft. per inch.

RECEIVED ON FILE
JOHNSTON, R. I. April 26, 1886
AT ... 11 ... O'CLOCK ... A.M.
Wm. F. King
CLERK.

Elliot Street

Highland Street

Union Avenue

Allen Street

815

816


PLAT of Estate of William Randall deceased

As divided among the heirs of said deceased April 1867

Robert Wilson Surveyor

Received for record May 1st 1867
Attest Robert Wilson
Clk.


Copied from Card # 10, Johnston land records.
Compared.

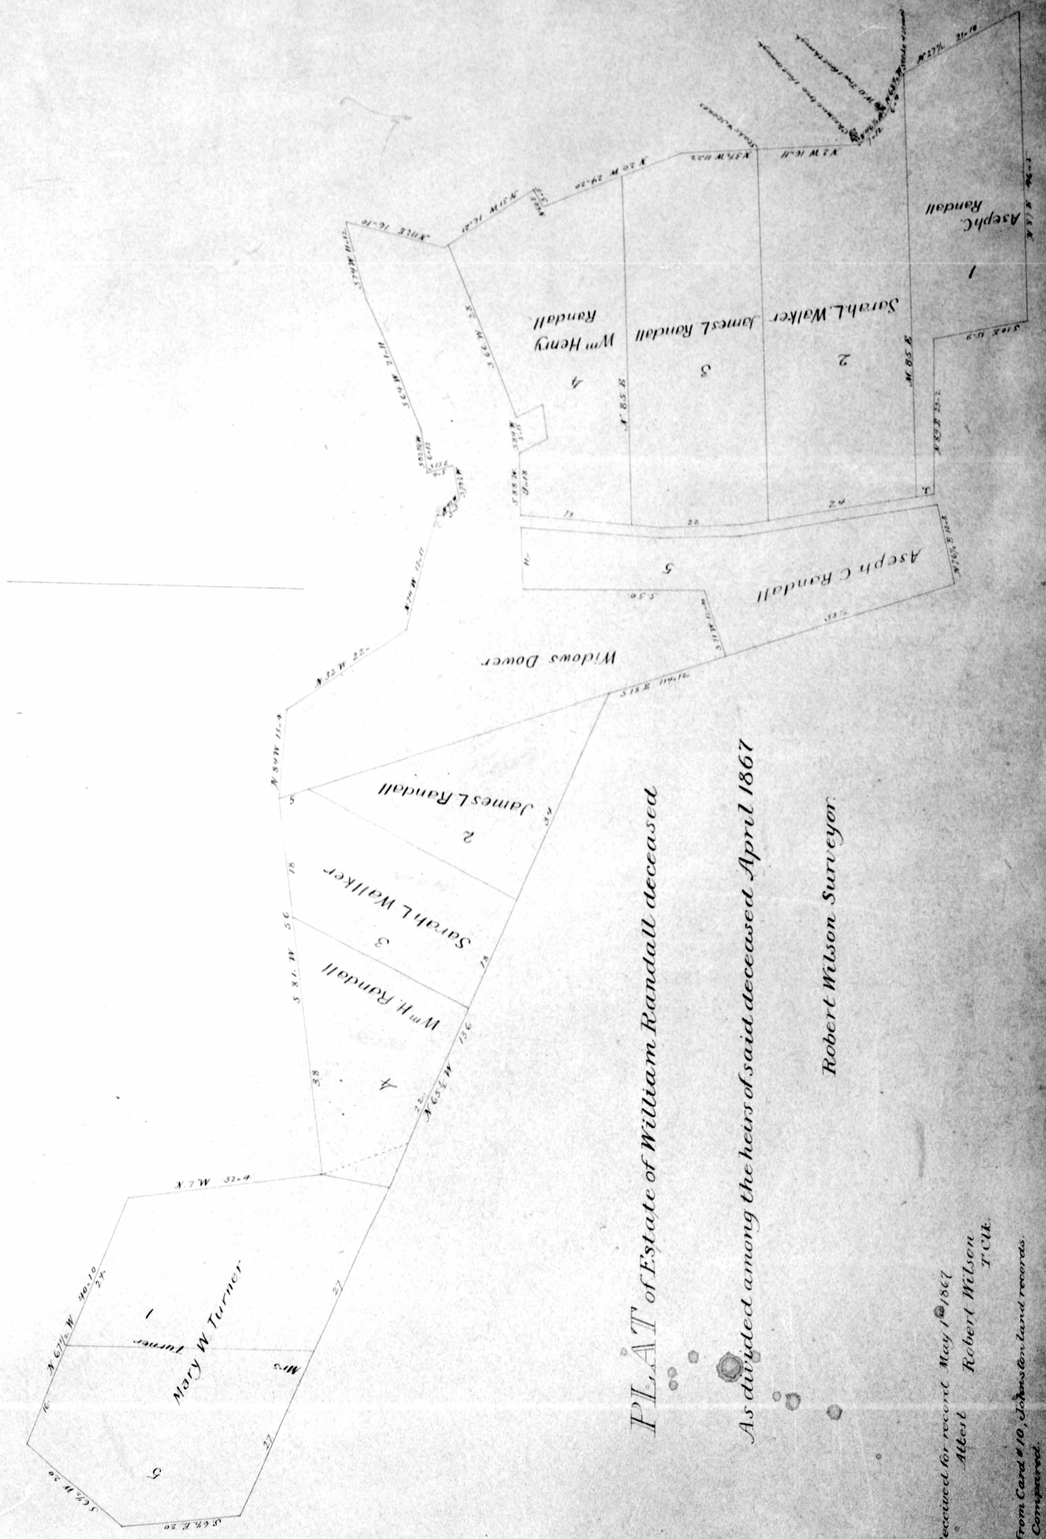

A plat of a part thereof in the real Estate or three lots of land whereof the late Thomas Smith of Johnston was seized at the time of his death among the Heirs of said Thomas Smith containing twenty acres one rood and one rod Surveyed and platted from a scale of ten rods to an inch. December 21st 1850

By William W. Steere.

Copied from Card # 9, Johnston land records
Compared

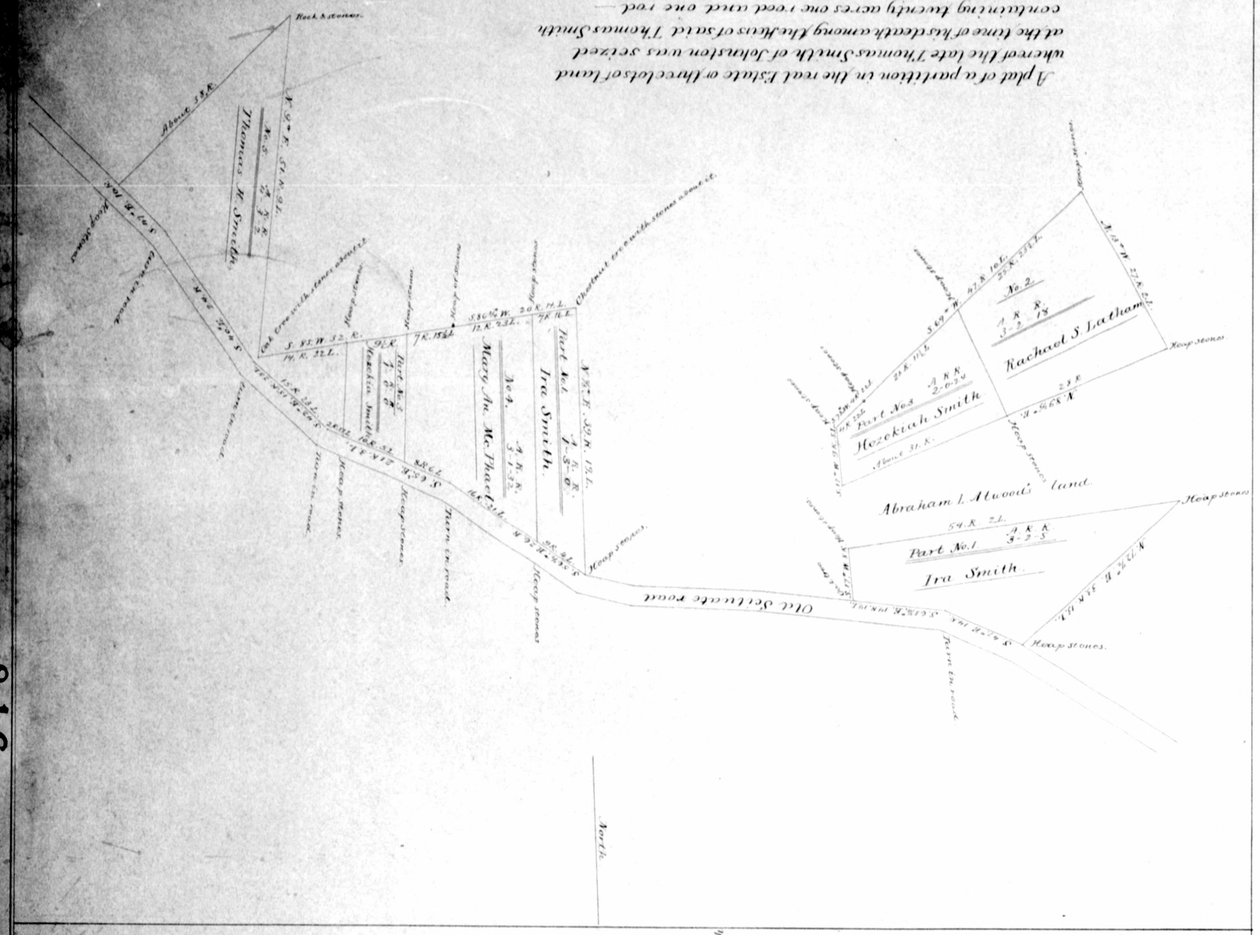

A plat of the Upper meadow Lot so called lying adjoining on the Easterly side of the cross Road leading from the School House Northward belonging to the Heirs of Andrew Harris Esq.r Dec.d Court Christopher & Zurial as noted on the said plat containing 7½ acres Platted by a Scale of 20 poles to an Inch Decem.r 1808


By C. Harris Surveyor

Copied from Card # 7, Johnston land records.
Compared.



A plat of a Lot of Land belonging to Andrew Harris late dec.d containing 26 acres, now set off and divided to his son Christopher platted by a Scale of 20 poles to an Inch December 1808.

By C. Harris Surveyor.

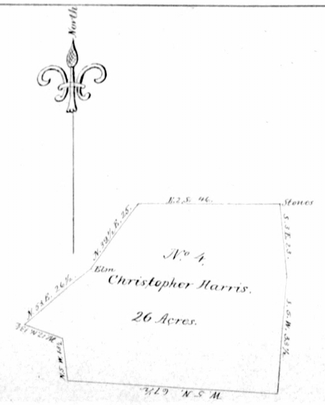

816

Town Clerks Office "Johnston"
Received for Record May 3d 1867
at 4 O Clock P.M. and recorded
By me
Robert Wilson
Town Clerk

SAMUEL HEDLY'S PLAT
OF THE HOMESTEAD ESTATE OF
THOMAS W. LATHAM,
IN OLNEYVILLE, R.I. BELONGING TO
LYDIA A. HEDLY.

Surveyed and Platted, December, 1866,
By C.E. PAINE,
F.A. Gladding, Asst.

Note
A strip of Land 1 foot wide is hereby reserved between the Land of the adjoining owners and the Streets on this Plat and designated by a red shade thus ------
& Gangways Reserved to Change or Shut.

Scale 40 ft to an inch
Measure according to U.S. Standard.
* Denotes more or less
o Points where stone bounds are to be placed.

Plot of Land in Johnston belonging to Alice Ann Johnson
Scale 20 ft to an inch.
by P. Phalen July 15, 1873.
Received for Record August 8, 1873
Horace Clarke Town Clerk.

Plainfield St.
N. Harrison Street
Harrison Grey
Mrs. Alice A Johnson
Prov. & Springfield R.R.
John Kelton
Thomas W. Latham
Latham St.
Ann Lewis's
and Harrison Gray and Wife
Howard Holden Street
Lewis Lexington St.
North South Allen St.
Gangway
John M. Hart
Welcome Fenner
Plainfield Road
West Providence Line of Fence
Lexington St.
Whitehall St.
Providence & Springfield R.R. Company

Copied from page 59, Plat book A, Johnston land records
Compared.

817

818

A Bee line between lands of GEO. W. WHITE and HENRY M. SESSIONS, Oct 11 1855.
By Robert Wilson, Surveyor.

Copied from Card #8 Johnston land records Compared.

THE BUCKLIN PLAT
OF
BUILDING LOTS
AT MANTON R.I.
OWNED BY
GEORGE C. CALEF
NOV. 1883
PLATTED BY
O. D. WATERMAN
SCALE 40 FEET TO AN INCH.

CRAWFORD BARNES ESTATE

OLD KILLINGLY ROAD

CECIL ST.

VERMONT ST.

LEE PLAT

LEE PLAT.

Leroy A. White

Highland Ave.

Oak St.

Avenue

Orchard St.

Ave.

Waterman

Brook St.

George

Spring

White St.

Old Killingly Road

Old Killingly Road.

Caroline A. Danforth

To Greenville

Patience O. Smith

Stone bound of Old Killingly Road

Isaac Mauslebrook

Geo. Waterman Road To Centredale

Present Terminus of Electric R.R.

To Lymansville & R.R. Station

To Pascoag

White Square

Stone Corner of Oak Road

Corner of Barn

Barn

House

RECEIVED ON FILE
JOHNSTON, R.I. May 19, 1897
AT 9:25 O'CLOCK A.M.
Joseph Gough
Town CLERK

Copied from Card #67 Johnston land records Compared.

LEROY A. WHITE PLAT

Manton Johnston R.I.

Surveyed and Platted Sept & Oct 1894
by
R.S. Mowry

This sign ± indicates more or less.

Scale 60 ft = 1 inch


819

RECEIVED ON FILE
JOHNSTON, R.I. Sept. 28 1897
AT 1-10 O'CLOCK P.M.
Joseph Gough
Town CLERK

PLAT OF LAND
IN
PROVIDENCE AND JOHNSTON R.I.
BELONGING TO
LOUISE S. ROBINSON AND A.F.E. STOKES ESTATE
AND
MARIA F. PERRIN.
PLATTED BY CUSHING & SCHOFIELD
FEB. 1897.
SCALE 20 FEET TO AN INCH.

819

Plat of Land
in
Olneyville Johnston R.I.
belonging to
Oliver C. Johnston, Harrison and Polly Gray
Surveyed by
R.S. Mowry, Nov 1893
Scale 20 ft = 1 inch.

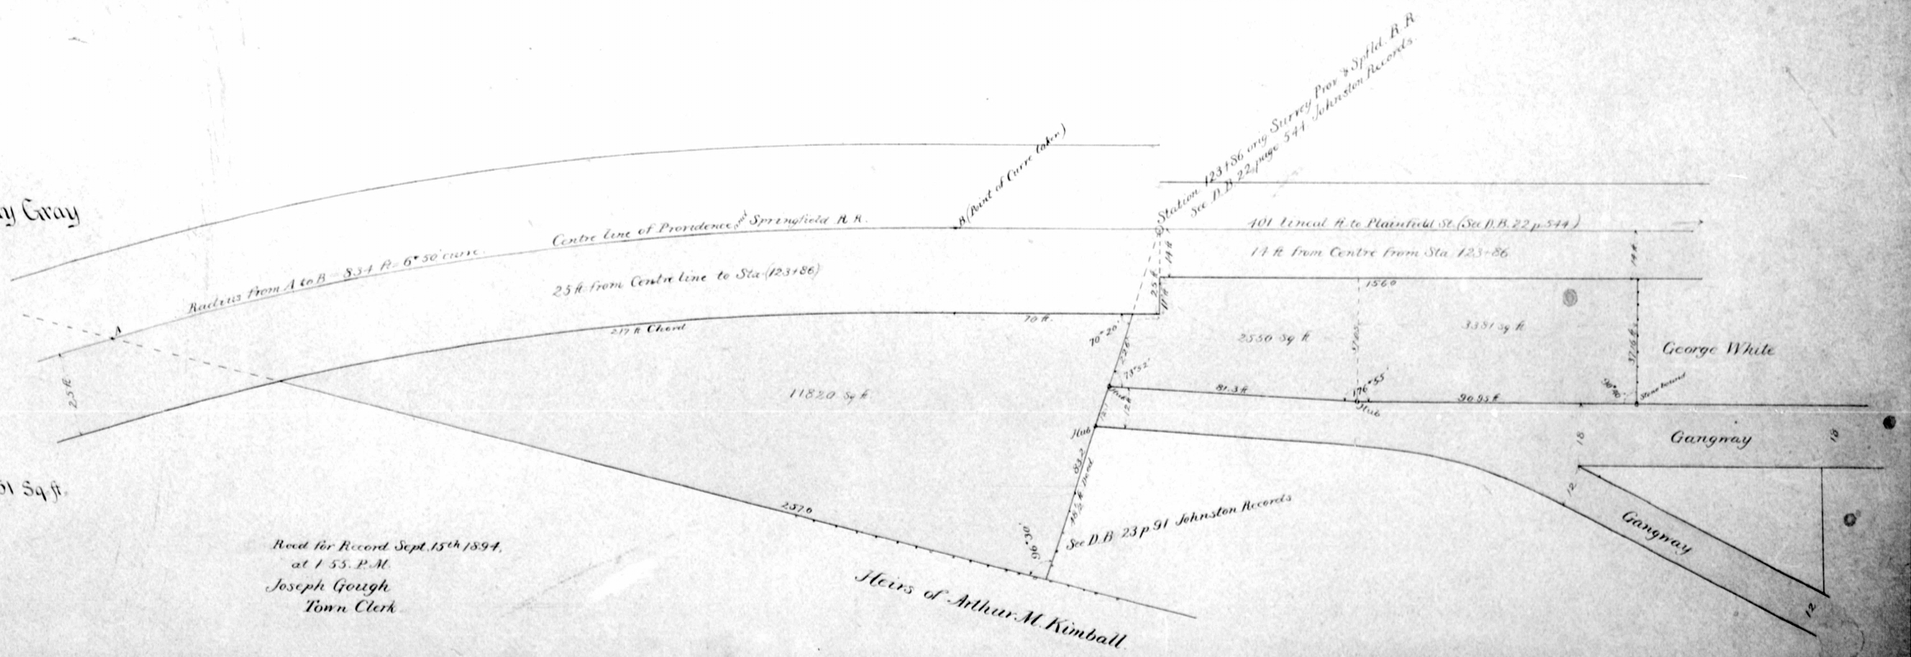

Total Area Colored Green = 17751 Sq ft.

Read for Record Sept. 15th 1894.
at 1 55 P.M.
Joseph Gough
Town Clerk

Copied from Card 64, Johnston land records
Compared

819

Dyerville & Manton Village Plat,

OF

BUILDING LOTS,

IN

JOHNSTON, R.I.

BELONGING TO E.A. NICHOLS, ESQ.

Platted and drawn for the press


BY CHARLES E. PAINE,


March, 1860.


Scale 100 feet per inch.

The outlines of this plat were compiled from plats made by L. Angell in 1858, Z. Potter in 1847, and by Cushing & Hallings about 1849.

Town Clerk's Office
Johnston Oct^r 3. 1860
Received for Record this
day at 12 O clk. M.
attest
Robert Wilson
Town Clk

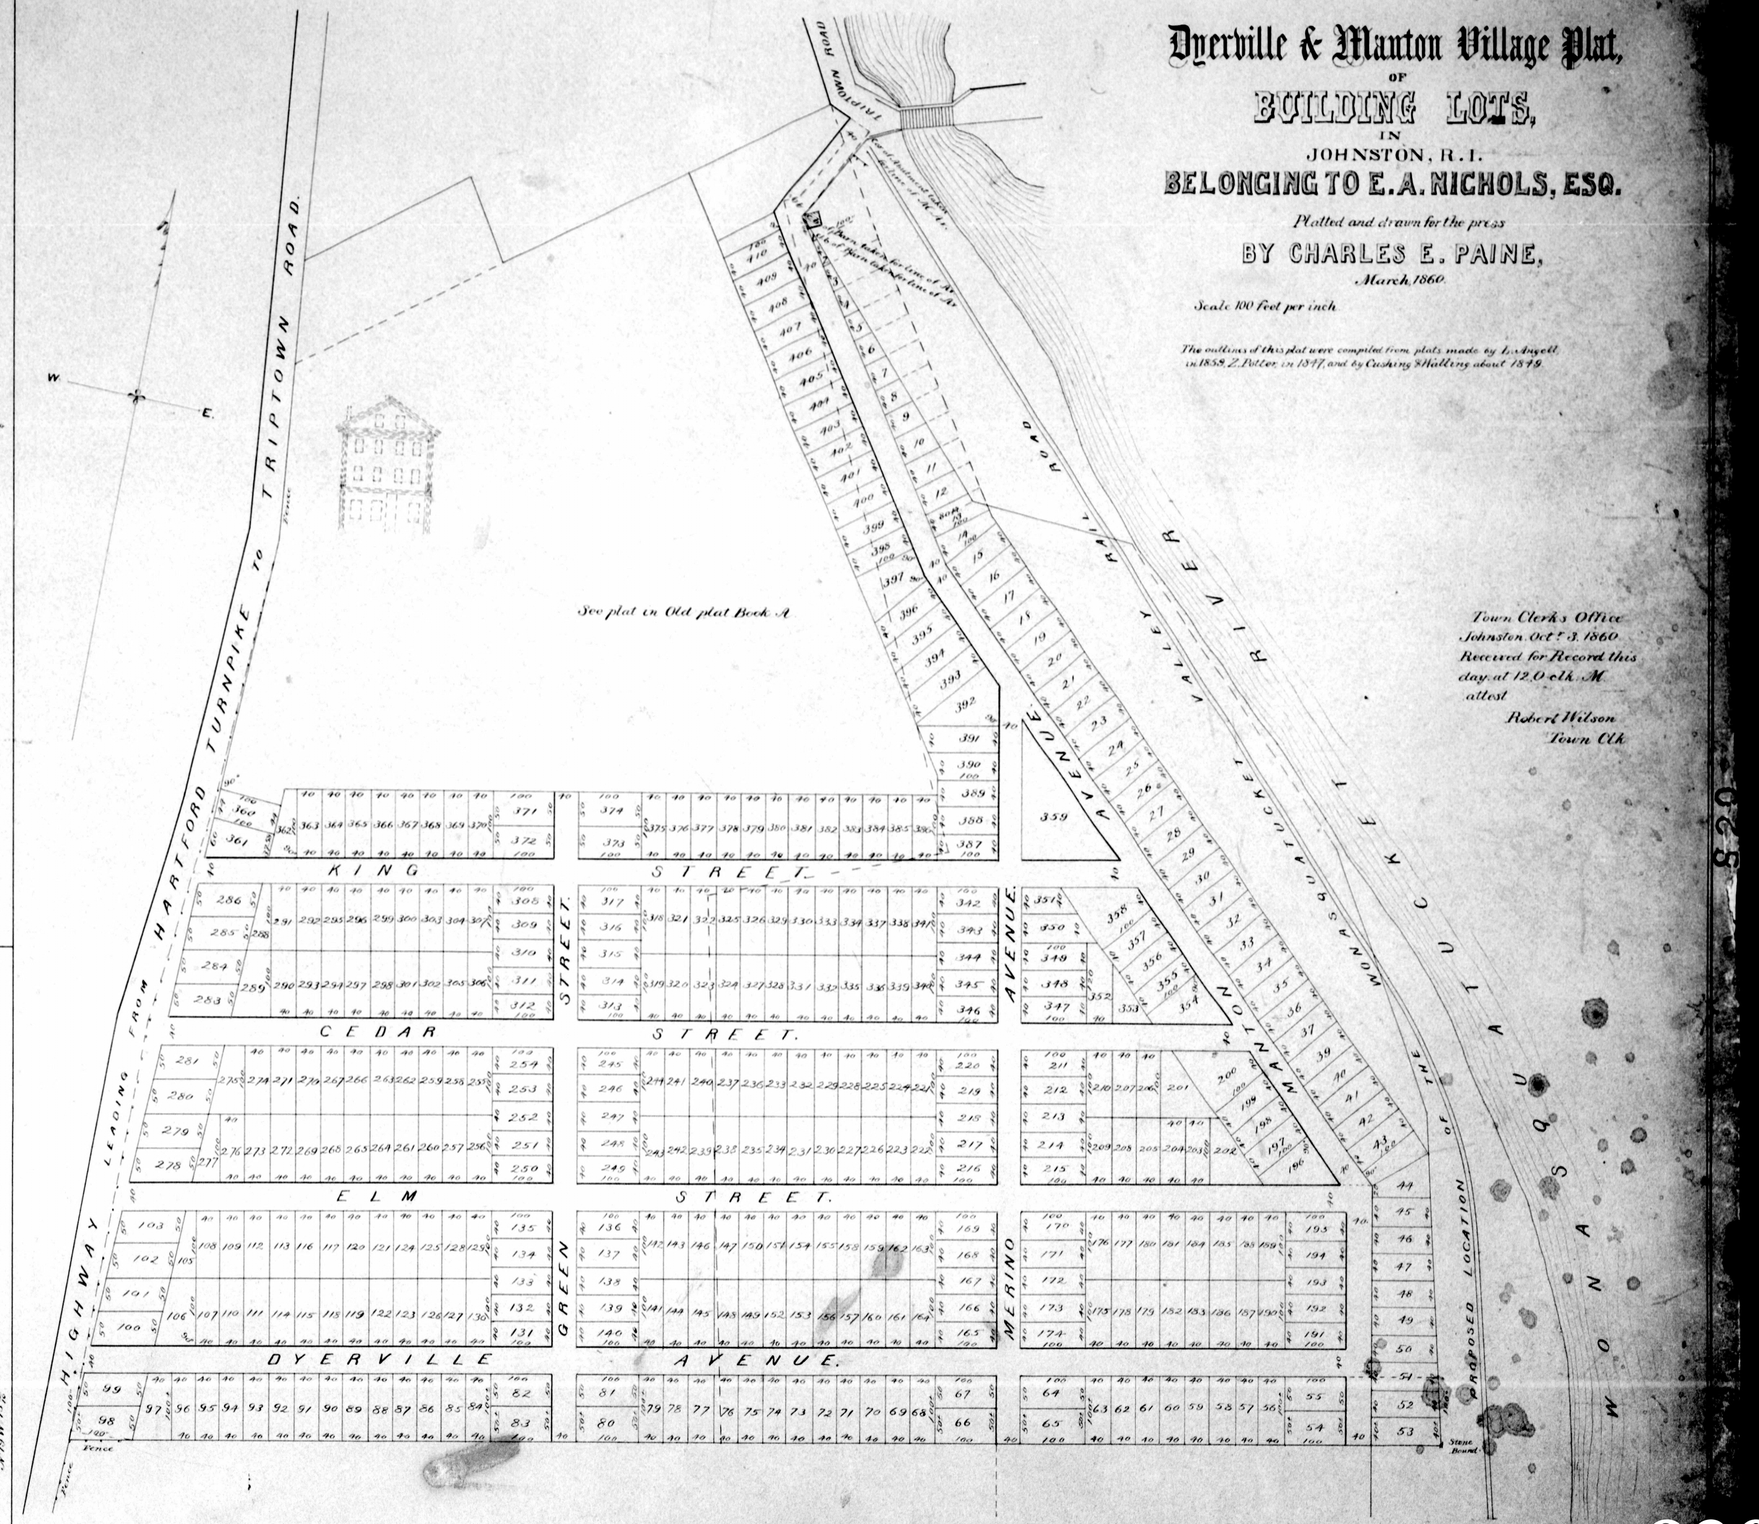

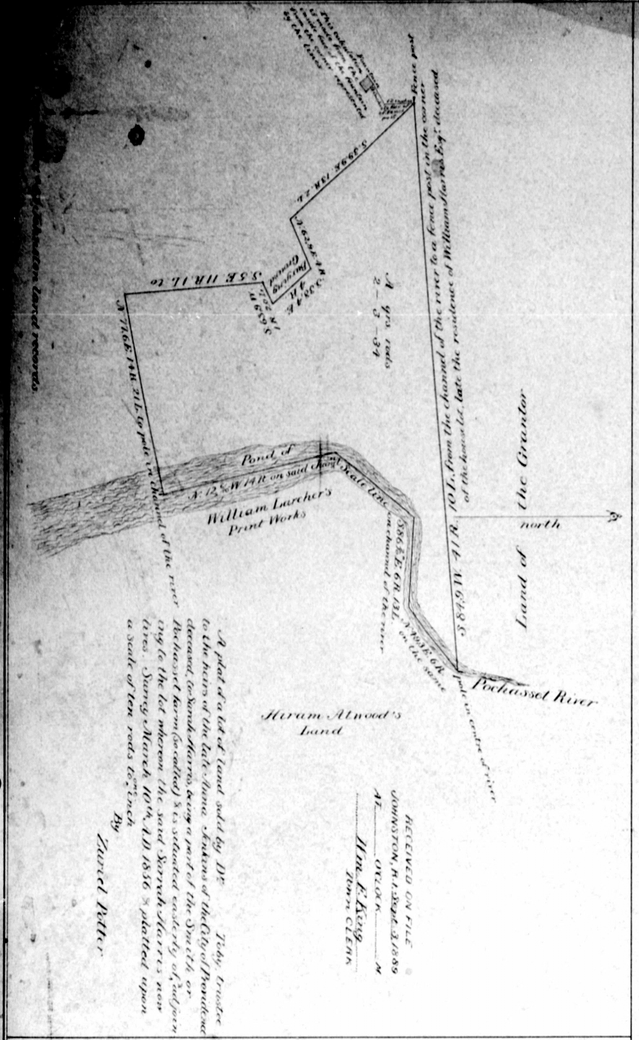

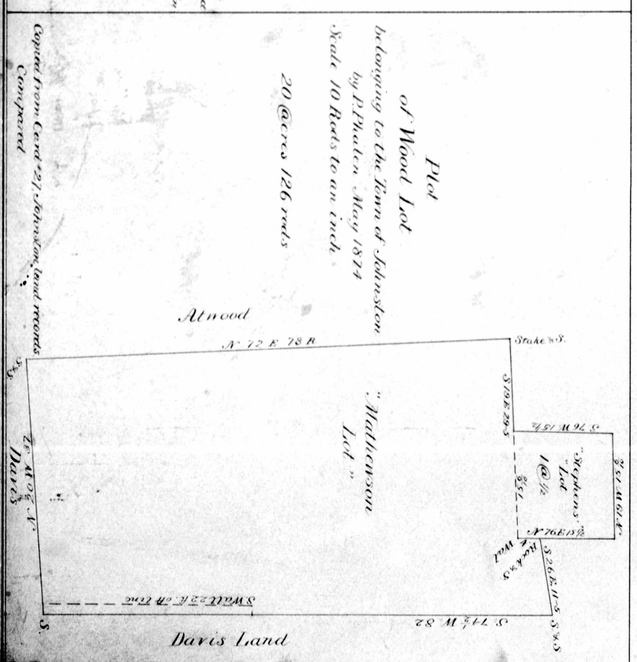

Copied from Card #21, Johnston land records
Compared

Copied from Card #16, Johnston land records.
Compared.

820

Plat of Pettis Avenue Mission School and adjoining land

By P. Phalen
Feb. 1, 1876
Scale 40 ft to an inch

Pioneer Street

"Culverson House Lot"

Plainfield St

Pettis Ave.

Killingly

Brown St.

Chapel lot

William Smith

Brown S. Reed
Town Clerk

Copied from Card "32 Johnston Land records.
Compared.

The dotted lines indicate the Place of the Original Survey in the year 1731 in which there were but five courses as follows commencing at the Plainfield Road

1 S 10E 68 poles
2 S 26E 99 . This course must be an error
3 S 26¾E 55 .
4 S 32¾E 24 .
5 S 37E 55 .

Copied from Card "20, Johnston Land records. Compared.

Scale 20 rods to an inch
Surveyed August 11, 1852.

Robert Wilson
Wm Latham
John Brayton
} Committee on Johnston

S. G. Johnson
Horace Prior
Olney W. Arnold
} Committee for Cranston

Johnston
Town Line
Cranston
Cranston Road
Stone in ground
Rich'd Thornton's House
Stones House

PLAINFIELD ST.

LANE

WEST LAKE

SOUTH LAKE

WEST PARK

ST.

Line of high water in Silver Lake

REPLAT OF LOTS 284 TO 308 INCL.

SILVER LAKE PLAT, JOHNSTON.

OWNED BY HEIRS OF ELLEN MURRAY

DEC. 1887

SCALE 40 FT. PER INCH

SURVEYED AND DRAWN BY D. D. WATERMAN

RECEIVED ON FILE
JOHNSTON, R.I. Jan. 2, 1888.
AT ..... O'CLOCK ..... M.
Wm E. King
TOWN CLERK

Copied from Card "52, Johnston Land records.
Compared.

Plat of Re Plat of land belonging to William A. Smith in Johnston R.I.

being a part of Plat made by P. Phalan in 1876
Surveyed and Re Platted by
R.S. Mowry June 1893
Scale 40 ft = 1 inch

PETTIS AVE.

KILLINGLY ROAD

OLD

PLAINFIELD ST.

SMITH AVE.

Dorrance St

PLAINFIELD ST

Stone bound

William A. Woodmansee

Julia A. Mowe

Amelia N. Blanchard

Walter S. Brown's Wife

W. A. Woodmansee & Son


C. M. Holbrook
Wells Estate

Joseph Gough
Town Clerk

RECEIVED FOR RECORD IN JOHNSTON, R.I. JAN 15 1894 AT 1:15 P.M.

Copied from Card "62, Johnston Land records.
Compared.

Magnetic Meridian

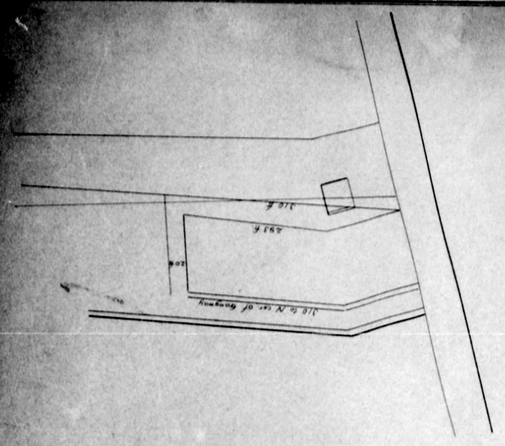

N.B.
Now ready FOR SALE in Lots and Squares
to suit purchasers on easy terms by
Samuel Hedly and Son
No 5 Chalkstone Avenue
and Randall Square
Providence R. I.

FOR SALE by H.C. Pierce
Land Agency No 176 Broad Street
Providence R.I.


RECEIVED FOR RECORD
IN JOHNSTON R.I.
APR. 25
1884
AT 11-50 A.M.

WEST PROVIDENCE
Grand View Plat OF THE
MILLER LAND
NEAR OLNEYVILLE, JOHNSTON, R.I. BELONGING TO
SAMUEL HEDLY.
Surveyed and Platted April 1884
By C.E. PAINE.

Scale 50 Feet per inch
This sign ± Denotes more or less.

NOTE. A. The Owner of this Estate reserves the right to close up Highland Street east of line A.B, and in place thereof opening a Street along the westerly side of A.B 20 feet wide to West Park Street

Copied from Card #41, Johnston land records
Compared.

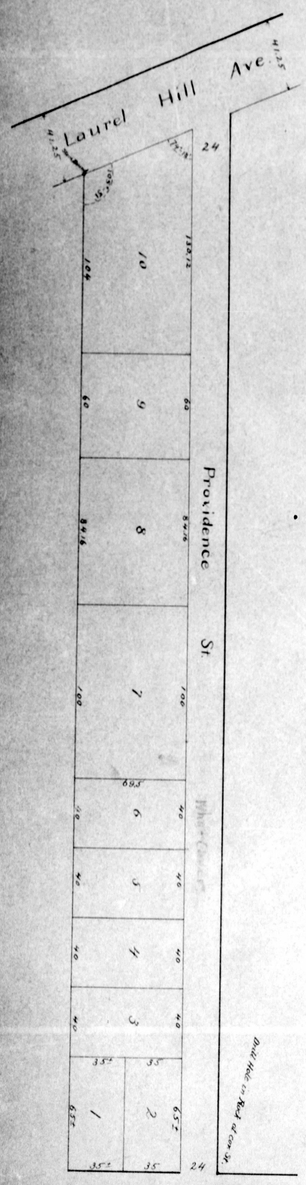

RECEIVED ON FILE
JOHNSTON, R.I. May 25 1887
AT 10 O'CLOCK A.M.
Wm. F. King
Town CLERK.

THE ARLINGTON
RE-PLAT OF A PART OF
JOHNSTON HEIGHTS PARK PLAT
JOHNSTON R.I.
OWNED BY C.H. DROWNE & WIFE
MAY 1887.

SCALE 40 FT PER INCH

SURVEYED AND PLATTED
BY O.D. WATERMAN

Copied from Card #41, Johnston land records
Compared.

Plainfield Pike Plat of O.A. Kinne Land

by R.S. Mowry 1892 and 1894.
Scale 50 ft. = 1 inch.

Note — Outlines from Plat of Div. of Estate of James B. Randall and line of Plainfield Road.

Lot No 2 Division of Estate of James B. Randall.

Recorded July 23d 1893
Joseph Gough
Town Clerk

LAND belonging to HELEN A BROWN sold to Thornton Worsted Company
Surveyed & Drawn by R.S. Mowry
Feb 1891 — Scale 30 ft. - 1 in. —

Plainfield Turnpike as relaid by Joint Commission

Plainfield Turnpike approved by Towns of Cranston and Johnston

Wm. A Pierce

Wm. McDonough

Helen A Brown.

Joy St.

Charles Fletcher

Wm. A Pierce

Joseph Blanchard Est.

Saw Mill Pond

Lot A 2A±

Lot B 1½A±

Lot C 27500ft±

Lot D ¼±A

Lot E 6½± Acres

Lot F 1 Acre Antonio Defino See D.B. 50 p. 231

Old Ash Stump (Ash Tree referred to in Dec of Est. of James B. Randall

Division Line between JOHNSTON and CRANSTON

PLAINFIELD PIKE

Ezra Harrington

Robert Lawton

676.24 from Angle at Cemetery to Stone b. above Robert Lawton's

Cemetery

Giuseppe Morandola

Stone Mill

House

Barn

Cellar

Spring

Wall

Fence

RECORDED RECORDS VOL. 40 FOLIO 96 FEB 27 1891 AT M

DIVISION
of the Estate of
CYRUS BROWN of Johnston, DECEASED

By P. Phalen Nov. 1871

Scale 10 rods to an inch

North

April 25th 1838. The above is a true Extract of
PLAT OF GIDEON BROWN'S ESTATE
May Term court of C. Pleas 1870
D. Randall Clk

Copied from Card #20 Johnston land records.
Compared.

No. 1
Cyrus Brown
43 A. 95 rods

No. 2.
Gideon, Brown
34 A

No. 3.
Eunice M. Brown.
40 A

No. 4
Wm M. & B. Brown
47½ A

Zac. T. & Benj. Wm Whipple
60 A

THOM^S H. HUGHES EST.
PURCHASED OF A. ALDRICH & WIFE
Dry Brook and Cross Road

Thom^s H. Atwood
S 72 E 60 R 20.

J. B. Brown

Copied from Card #20, Johnston land records.
Compared.

Copied from Card #20, Johnston land records.
Compared.

824

Plat of the Nelson D. Alverson land belonging to James A. Matthewson
Surveyed and Platted by Robert Wilson June 1868

PLAT
OF THE
ALVERSON HOUSE LOTS
belonging to
Nelson D. Alverson

(Reduced from original by R. Smith Mowry Scale 50 ft per inch.)

by P. Phalen Aug. 1871 *± more or less*

Town Clerks Office Johnston February 22d 1872. Then Received for record. Attest
Robert Wilson
Town Clerk

PLAINFIELD ST.

ALVERSON AVENUE

MERINO ST.

one foot West of this line reserved.

one foot West of this line reserved.

Copied from Card #3 Johnston land records
prepared (also with page 50, plat book A, " " ")

825