MERCHANTS REALTY PLAT

SECTION B

Providence, R.I., belonging to
The Merchants Realty Co., Inc.
By Waterman Engineering Co.
Nov., 1929.

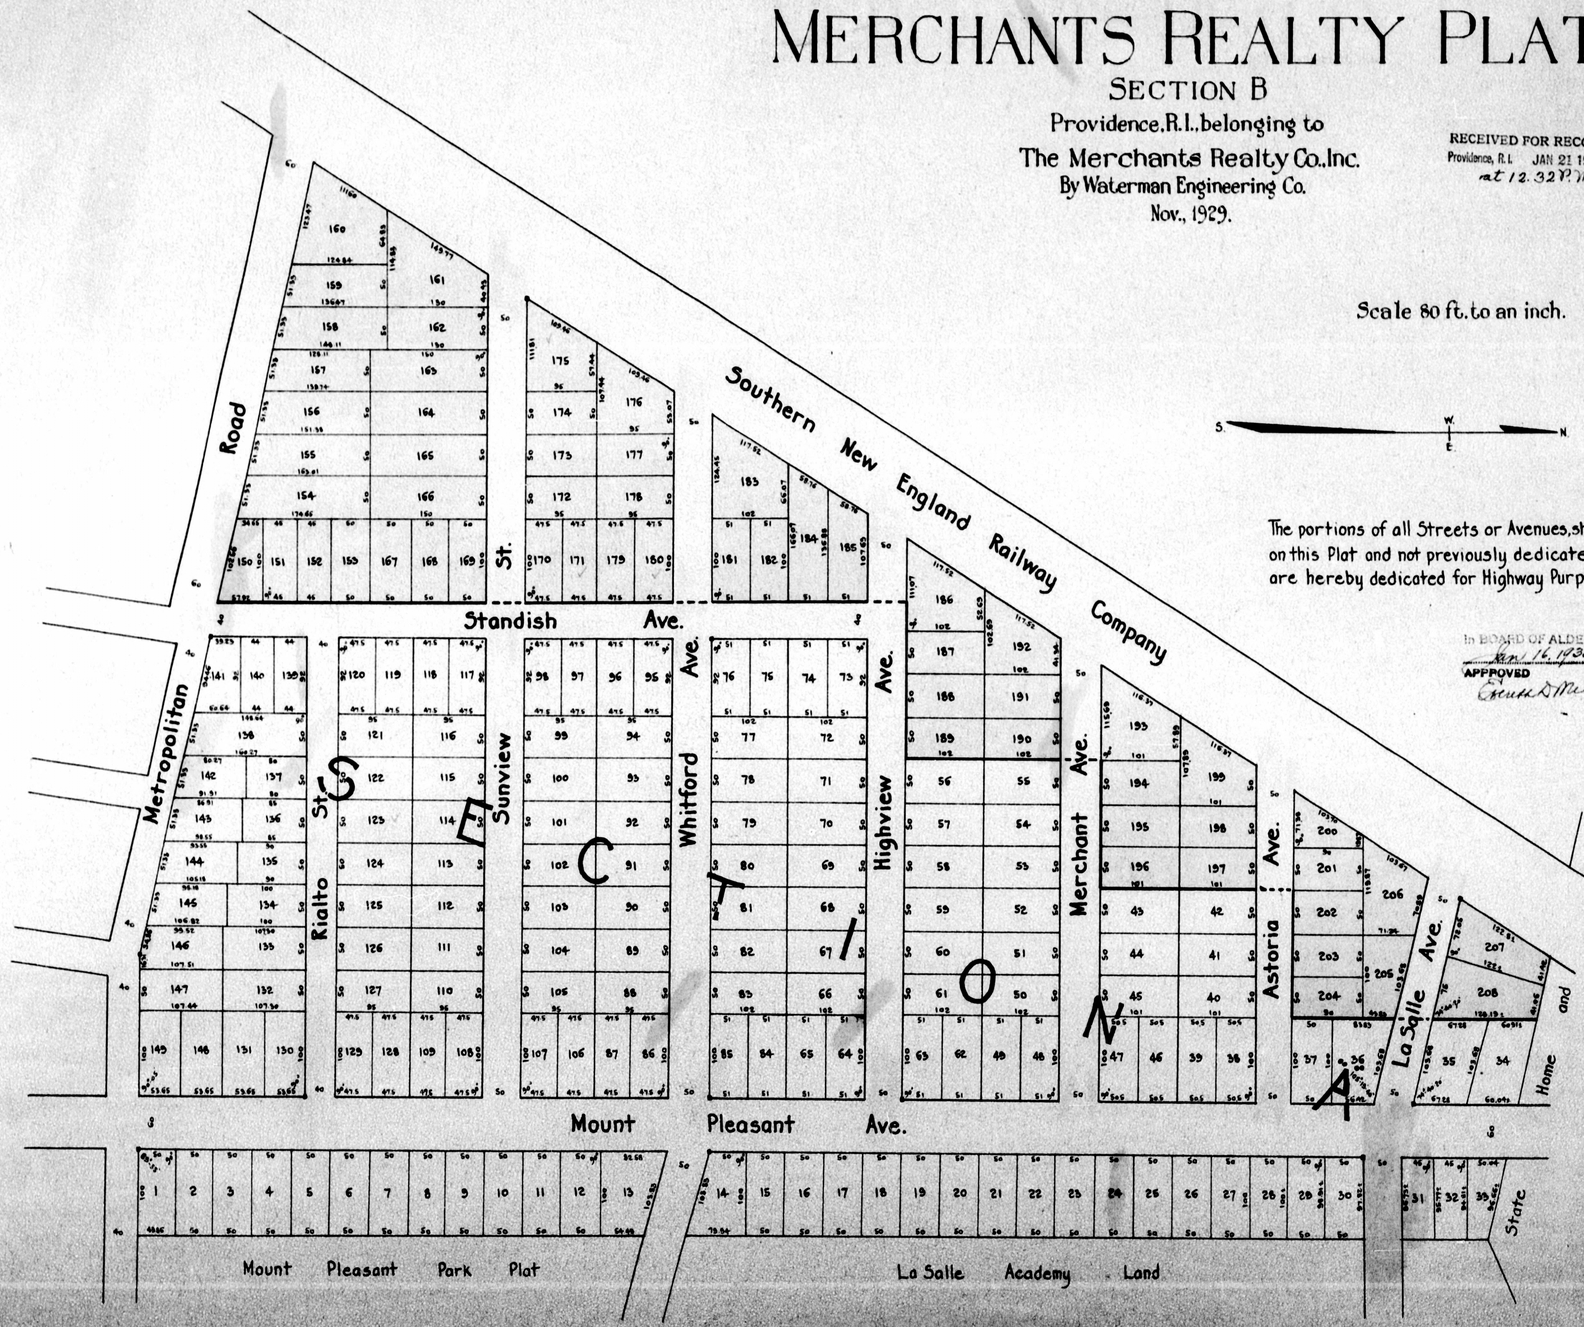
RECEIVED FOR RECORD
Providence, R.I. JAN 21 1930
at 12.32 P.M.

Scale 80 ft. to an inch.

S. W. E. N.

The portions of all Streets or Avenues, shown on this Plat and not previously dedicated, are hereby dedicated for Highway Purposes.

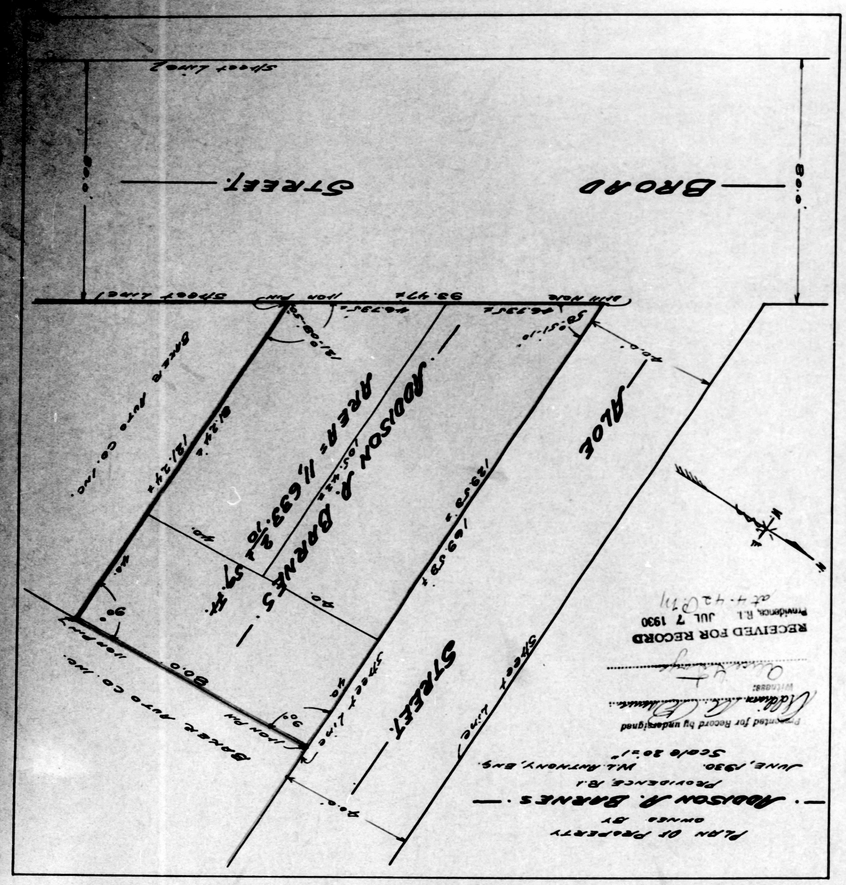
In BOARD OF ALDERMEN,
Jan 16, 1930
APPROVED
Ernest D. Miller
CLERK.



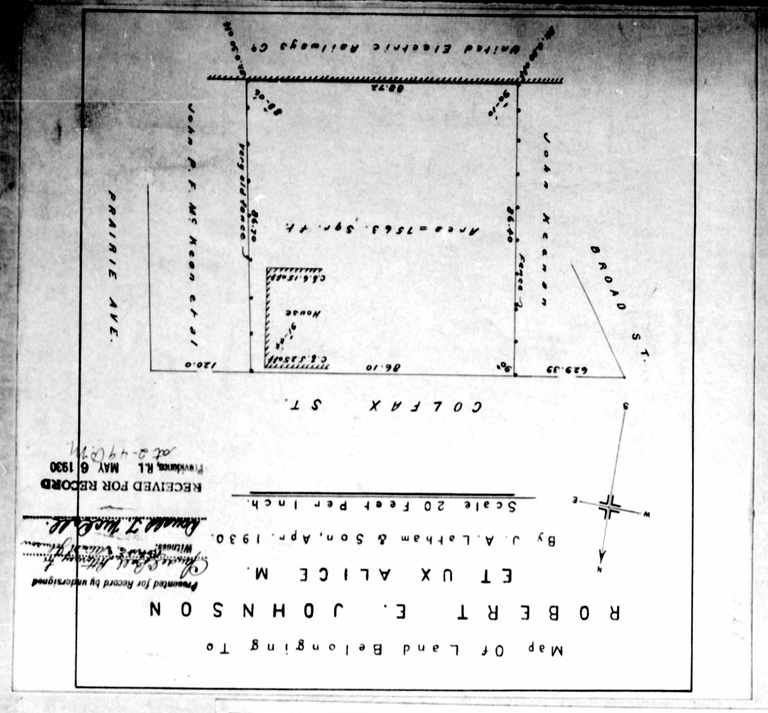
1126

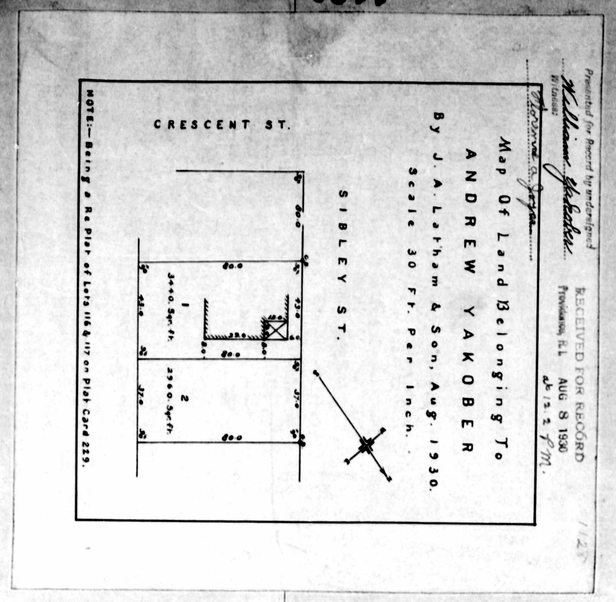
1126

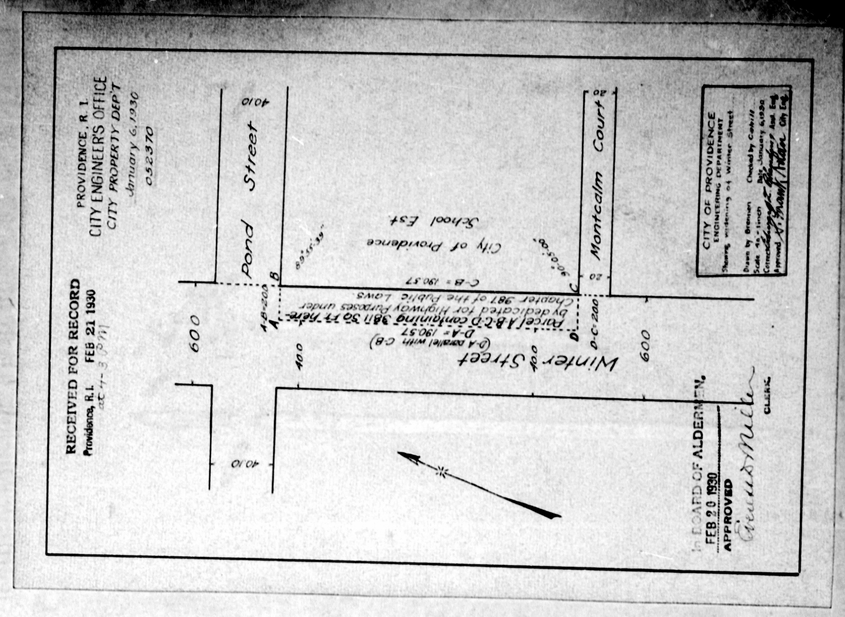
1126


PLAN OF PROPERTY
OWNED BY
ADDISON P. BARNES.
PROVIDENCE, R.I.
JUNE, 1930. WM. ANTHONY, SURV.
Scale 30 ft. = 1 in.
Shown hereon by undersigned
Addison P. Barnes
Witness:
RECEIVED FOR RECORD
Providence, R.I. JUL 7 1930
at 4-20 P.M.
ADDISON P. BARNES
AREA 11,639.75 sq. ft.
ALOE
STREET
BROAD STREET
Sidewalk Lines
Iron Pipe
Iron Rod
Boston Post Co. Inc.
Boston Post Co. Inc.
Iron Bar
Iron Pipe
Sidewalk Lines
Sidewalk Lines
Iron Rod
Iron Pipe
Sidewalk Lines
Sidewalk Lines
Iron Pipe
Iron Bar

1128







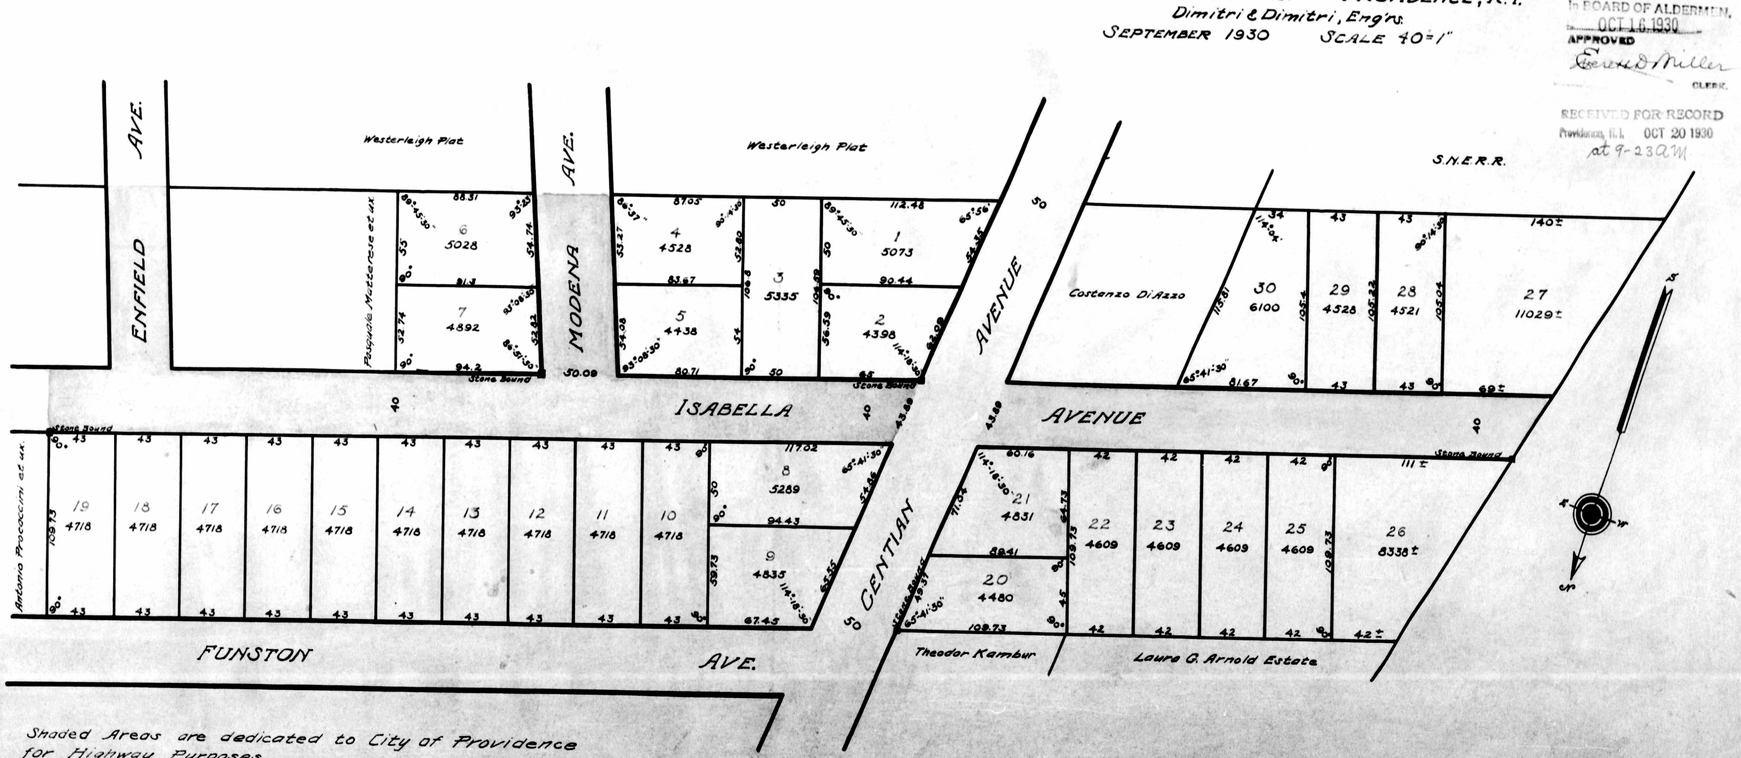
WESTERLEIGH ANNEX

Belonging to

CATHERINE F. HEALEY PROVIDENCE, R.I.

Dimitri & Dimitri, Engrs.

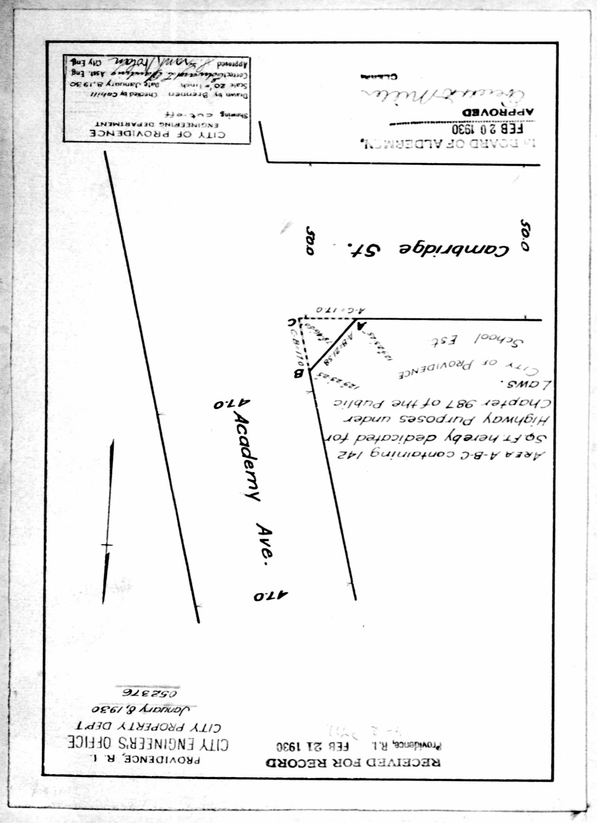
SEPTEMBER 1930 SCALE 40=1"

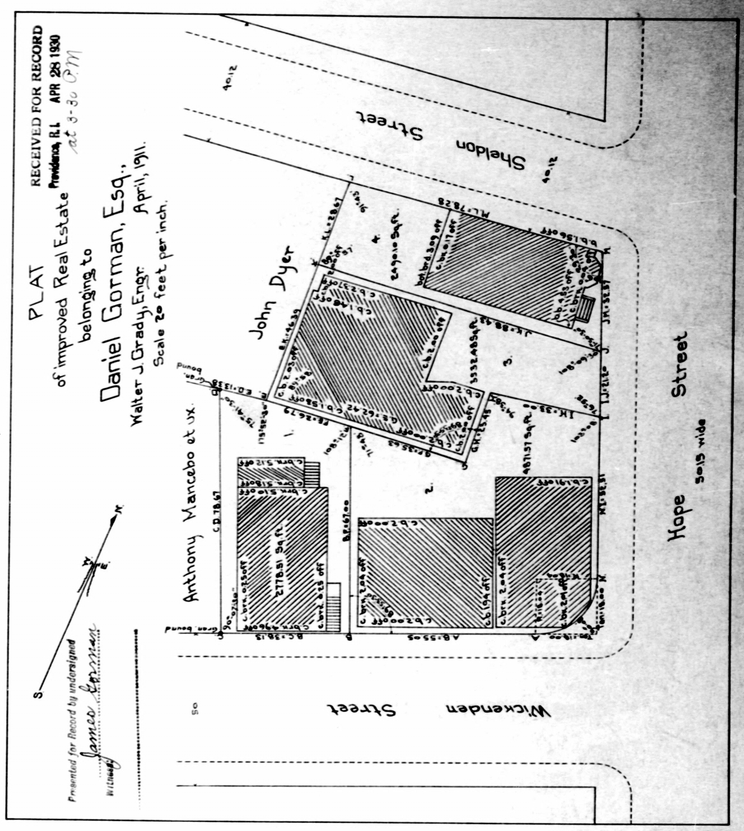


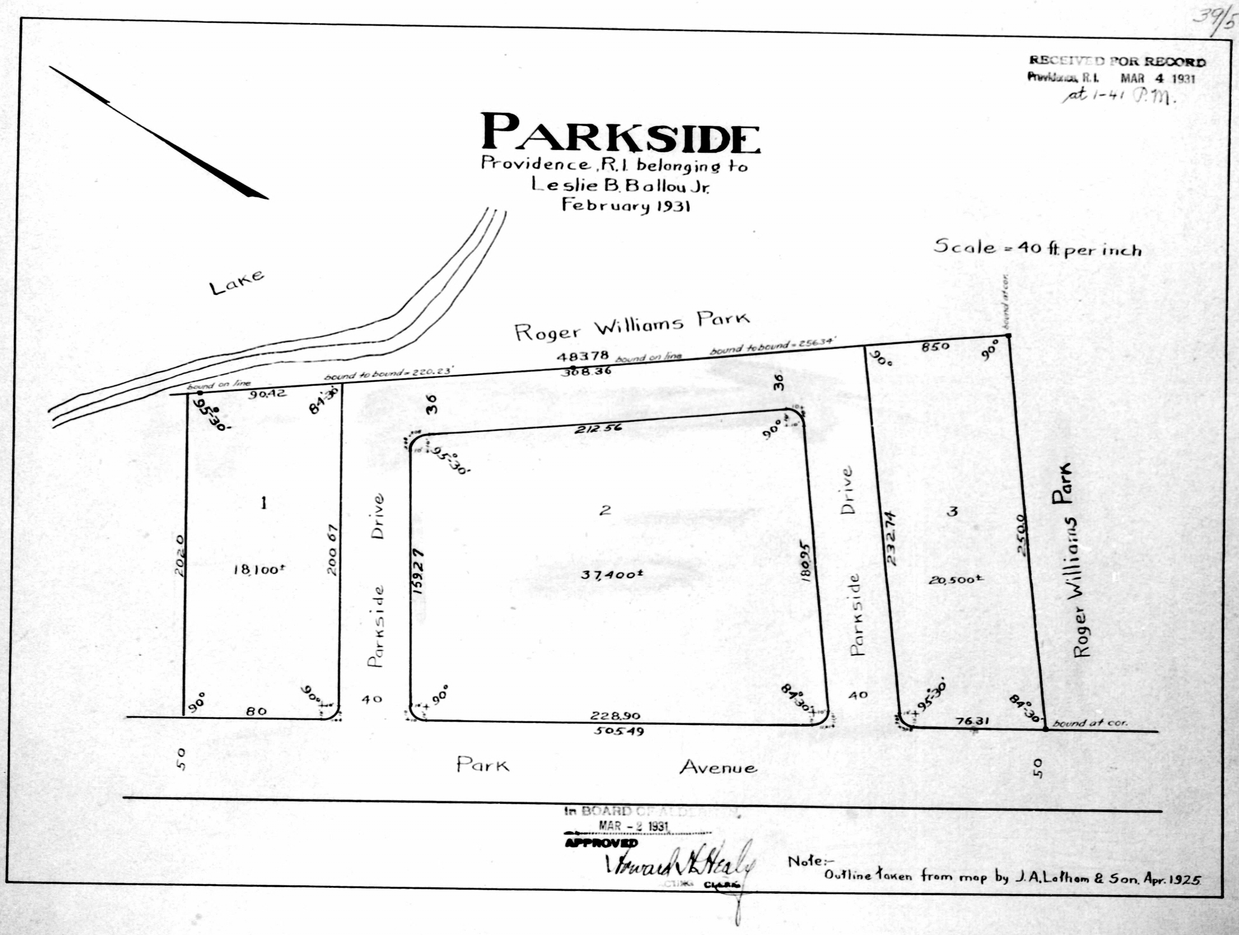
IN BOARD OF ALDERMEN,
OCT 16 1930
APPROVED
Edward Miller
CLERK.

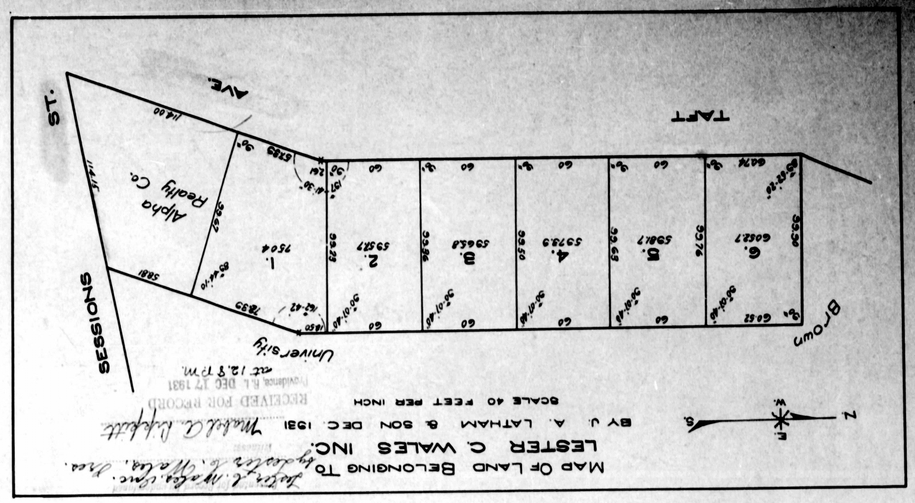
RECEIVED FOR RECORD
Providence, R.I. OCT 20 1930
at 9-23 AM

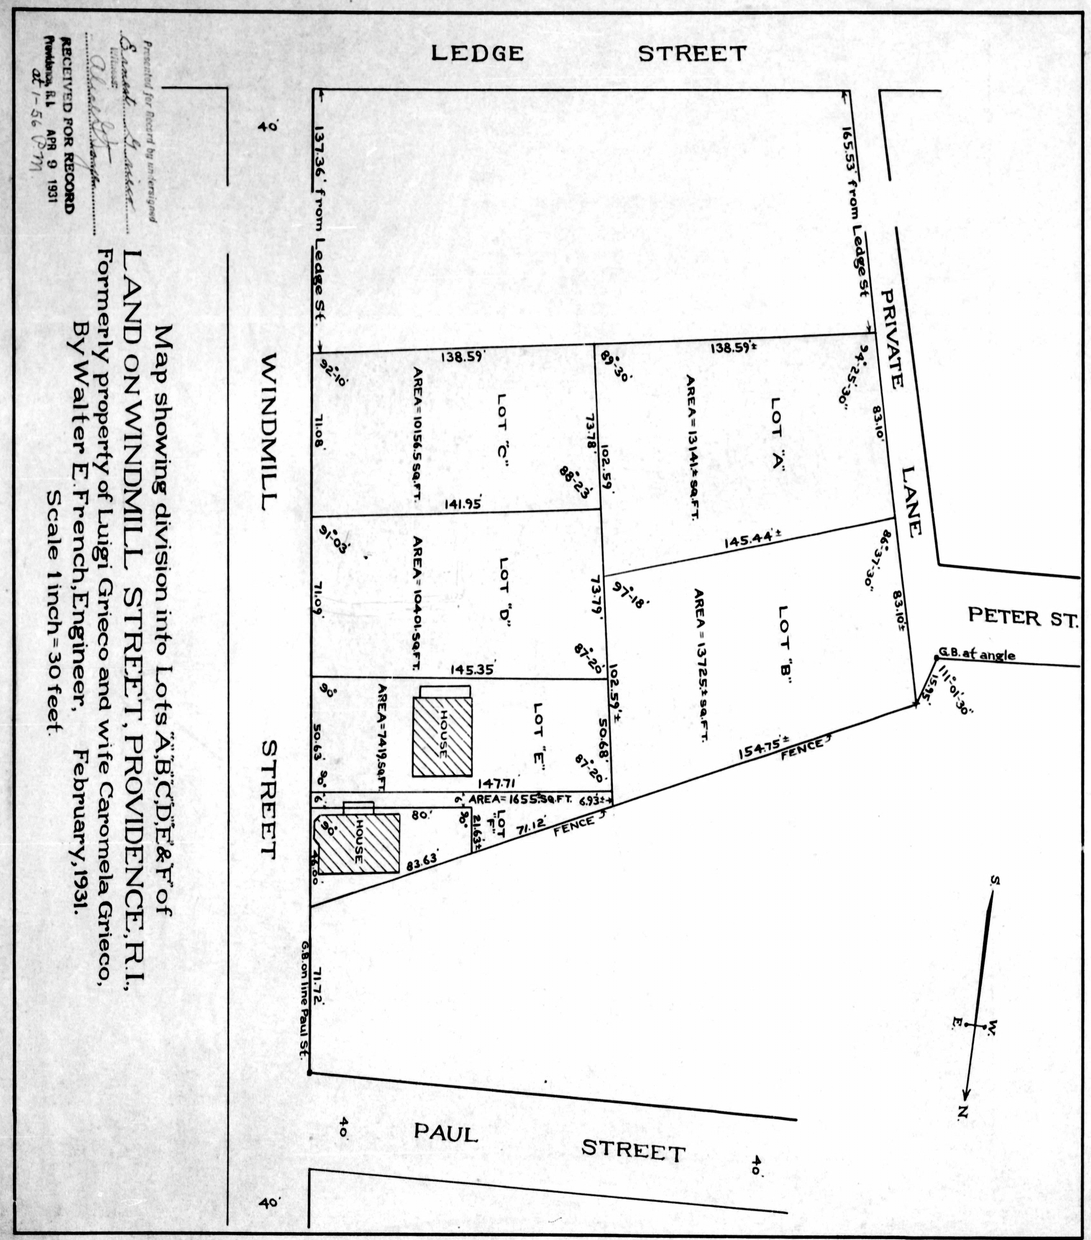
1128


RECEIVED FOR RECORD
PROVIDENCE, R.I. FEB 21 1930
CITY ENGINEER'S OFFICE
CITY PROPERTY DEPT
January 6, 1930
C52376
AREA A-B-C containing 142 Sq Ft hereby dedicated for Highway Purposes under Chapter 987 of the Public Laws:
City of Providence
School Est
Academy Ave.
470
Cambridge St.
200
CITY OF PROVIDENCE
ENGINEERING DEPARTMENT
APPROVED
FEB 20 1930
IN BOARD OF ALDERMEN


PLAT
of improved Real Estate
belonging to
Daniel Gorman, Esq.,
Walter J Grady, Engr. April, 1911.
Scale 20 feet per inch.
RECEIVED FOR RECORD
Providence, R.I. APR 29 1930
at 3-30 P.M.
Presented for Record by undersigned
Sheldon Street
Wickenden Street
Hope Street
John Dyer
Anthony Marcabo et ux
C.B. 78 P. 67
Bound
Iron Pipe found
Stone Bound found
Drill Hole found
Granite Bound found
Concrete Bound found
Iron Pipe set
Stone Bound set
Drill Hole set
Granite Bound set
Concrete Bound set
Iron Pipe
Stone Bound
Drill Hole
Granite Bound
Concrete Bound


39/59
RECEIVED FOR RECORD
Providence, R.I. MAR 4 1931
at 1-41 P.M.
PARKSIDE
Providence, R.I. belonging to
Leslie B. Ballou Jr.
February 1931
Scale = 40 ft per inch
Lake
Roger Williams Park
bound on line
bound to bound = 220.23'
48378
368.36
bound to bound = 256.34'
bound at cor.
90° 850 90°
90.42
84°30'
95°30'
36
212.56
90°
1
18,100 sq ft
200.67
200.0
2
37,400 sq ft
15927
18095
3
20,500 sq ft
232.74
250.0
Parkside Drive
Parkside Drive
Roger Williams Park
90°
80
90°
40
228.90
505.49
40
95°30'
76.31
84°30'
bound at cor.
50
Park Avenue
50
In BOARD OF ALDERMEN
MAR - 2 1931
APPROVED
CLERK
Note:- Outline taken from map by J.A. Latham & Son, Apr. 1925

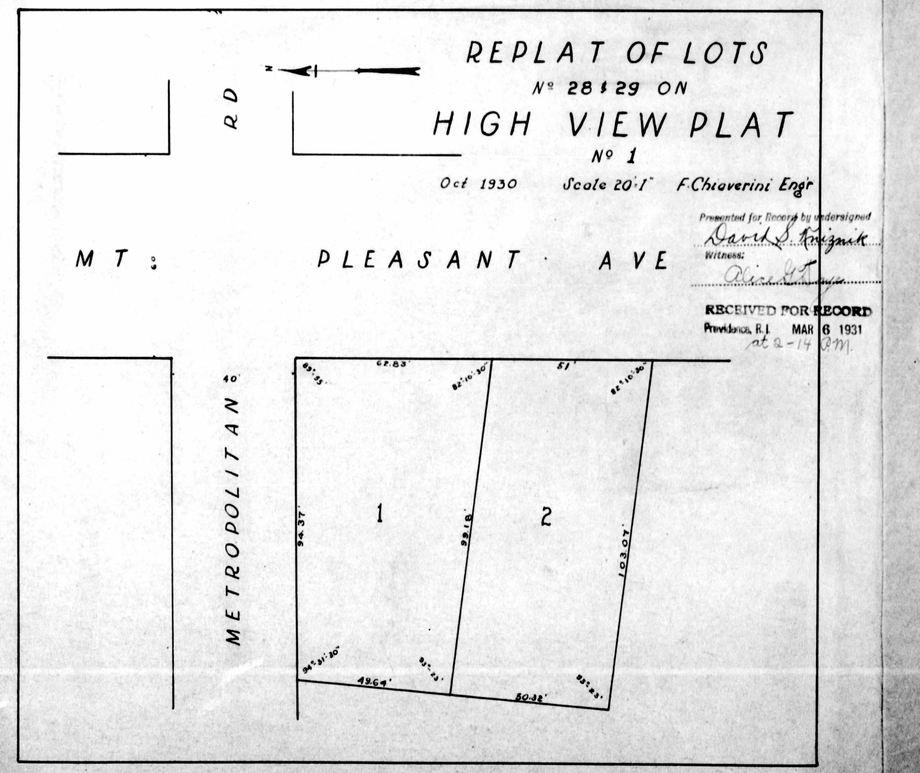




Presented for Record by undersigned
Leonard A. Latham
Witness:
Charles L. Joseph

RECEIVED FOR RECORD
Providence, R.I. APR 9 1931
at 1-56 P.M.

Map showing division into Lots A,B,C,D,E & F of
LAND ON WINDMILL STREET, PROVIDENCE, R.I.,
Formerly property of Luigi Grieco and wife Caromela Grieco,
By Walter E. French, Engineer, February, 1931.
Scale 1 inch = 30 feet.



TEMPLE BETH-EL CEMETERY

CONGREGATION SONS OF ISRAEL AND DAVID

By Waterman Engineering Co.
April, 1931.

Presented for Record by undersigned
Sigmund S. Lederer
Witness:
RECEIVED FOR RECORD
Providence, R.I. JUN 9 1931
H-25 P.M.

Scale 30 feet to an inch

Mashapaug Pond

Rhode Island Ice Co.

Charles A. Potter

St. Elizabeth Home

Avenue E

Avenue F

Avenue C

Avenue H

Avenue A

Avenue B

Avenue D

Avenue K

Avenue I

Avenue G

Avenue J

Maria Di Manna

Henry P. & Sanford A. Jordan

Thaddeus T. Jaques

STREET

JORDAN

STREET

AVENUE

Nicola LaRotonda et ux

Avenue L

Avenue N

Avenue M

Henry P. & Sanford A. Jordan

Francis A. & Florence B. Blanchard

Henry P. & Sanford A. Jordan

HOWE

Avenue O

Sarah Rosenberg

Avenue P

Avenue Q

Avenue R

Sanford A. Jordan

Henry P. Jordan, Jr.

RESERVOIR

NIANTIC

AVENUE

1181

1131

1132

MOUNT PLEASANT AVE

STATE OF RHODE ISLAND

SMITH STREET

CATHEDRAL PARK

AVENUE

MISSION PLACE

TRINITY PARKWAY

LOIS AVENUE

LA SALLE ACADEMY

LOXLEY ROAD

ACADEMY PARK

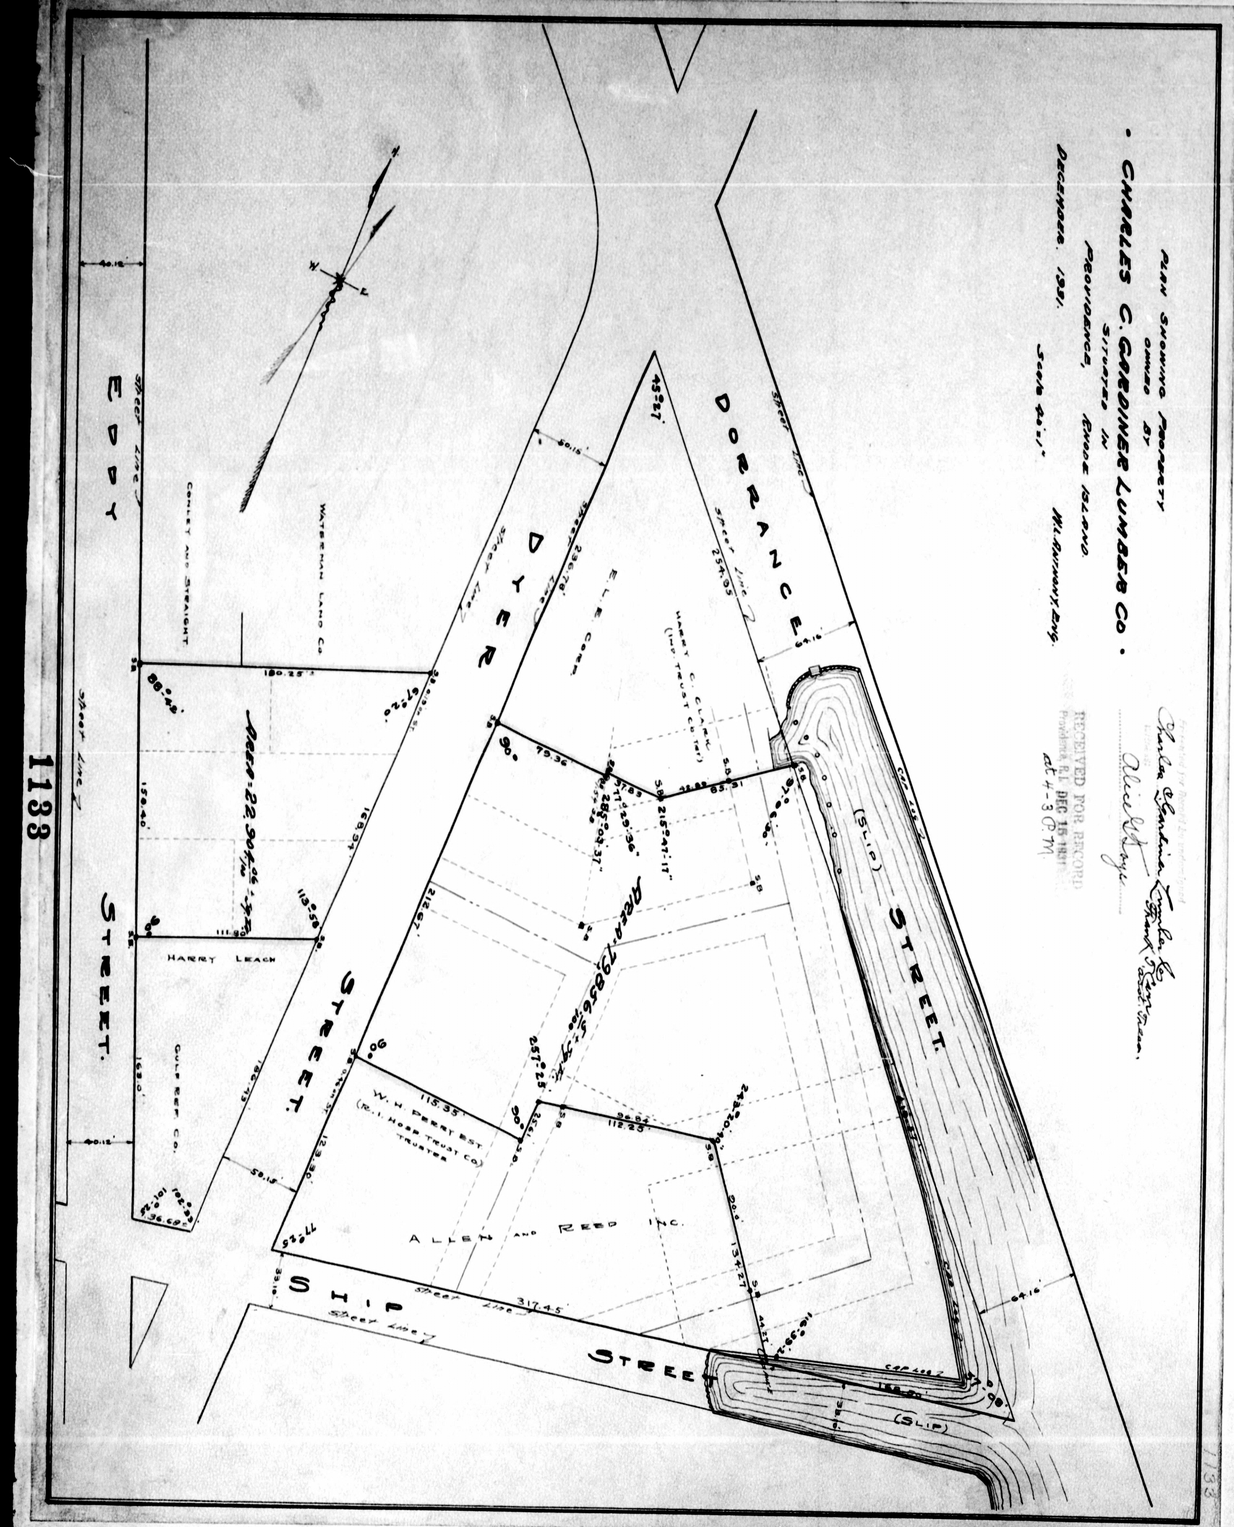
Owned By
White Insurance Agency Inc.
Providence, R.I.
March 1931 Scale 1"=50' C.A. Thayer, Engr.

In BOARD OF ALDERMEN,
JUL 24 1931
APPROVED
Edward D. Healy
Acting Clerk

RECEIVED FOR RECORD
Providence, R.I. JUL 25 1931
at 9.13 A.M.

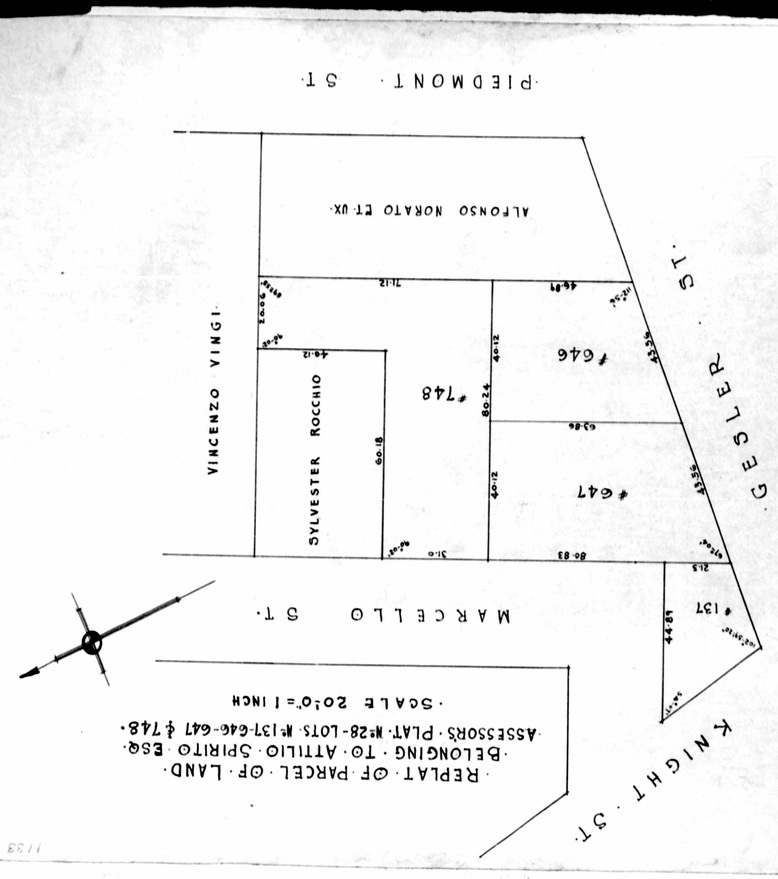
1132

1133



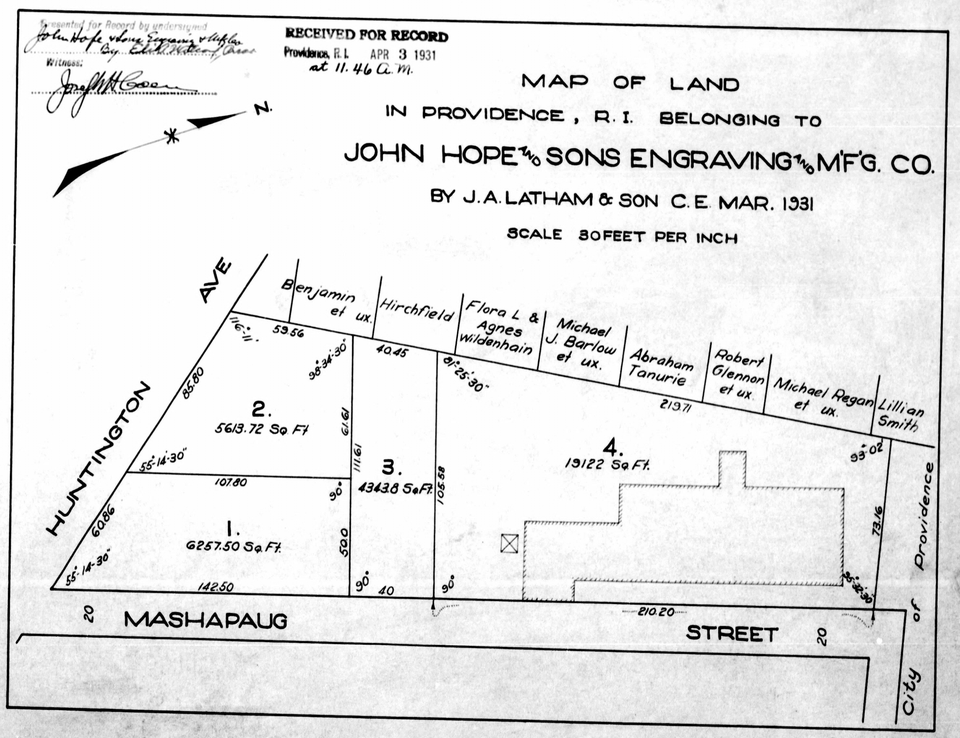
1133

1133



1133

1133



1133

1133

PROVIDENCE, R. I.
CITY ENGINEER'S OFFICE
CITY PROPERTY DEPT.
Sept. 3, 1931
053959

IVES ST.

SCHOFIELD ST.

FURNACE ST.

WADE ST.

GANO ST.

WASHINGTON BRIDGEWAY

WASHINGTON BRIDGE

TOCKWOTTON ST.

City of Providence
1290 Sq. Ft.

City of Providence
2744 Sq. Ft.

City of Providence
767 Sq. Ft.

City of Providence
261 Sq. Ft.

State of Rhode Island

CURB

Center Line Bridge

B-C = 345.96

K-J = 363.62

J-I = 123.18

Q-M = 488.41

Q-N = 371.56

E-F = 87.06

C-D = 28.76

D-E = 31.44

F-G = 14.50

P-Q = 91.63

L-A = 46.53

Note;- Shaded Area A-B-C-D-E-F-G-H-I-J-K-L-A
hereby Dedicated for Highway Purposes

RECEIVED FOR RECORD
Providence, R.I. NOV 20 1931
at 4-54 P.M.

IN BOARD OF ALDERMEN,
NOV 19 1931
APPROVED.
Raymond P. McElroy

CITY OF PROVIDENCE
ENGINEERING DEPARTMENT

1134

1134

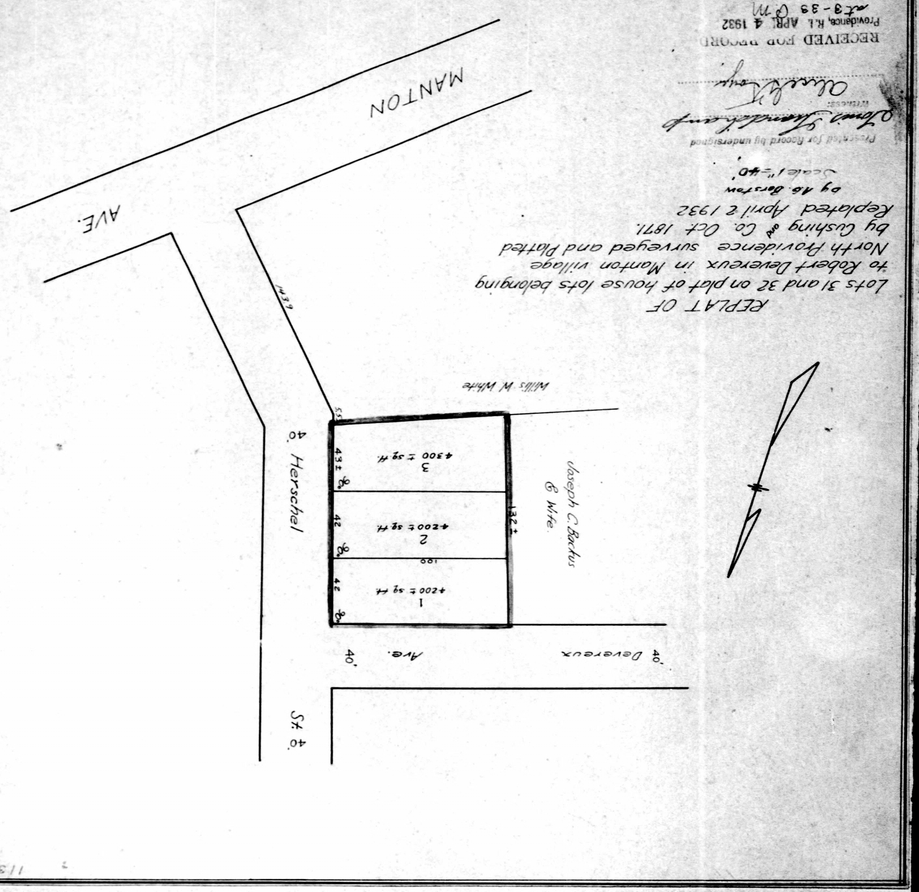
1134

1135

PLAT OF
Lots 31 and 32 on plot of house lots belonging
to Robert Devereux in Manton village
North Providence surveyed and plotted
by Cushing & Co. Oct 1871.
Replotted April 2 1932
by A.O. Barton
Scale 1"=40'

Presented for Record by undersigned
Witness: Alice G. Taylor

RECEIVED FOR RECORD
Providence, R.I. APR 4 1932
at 3-33 P.M.

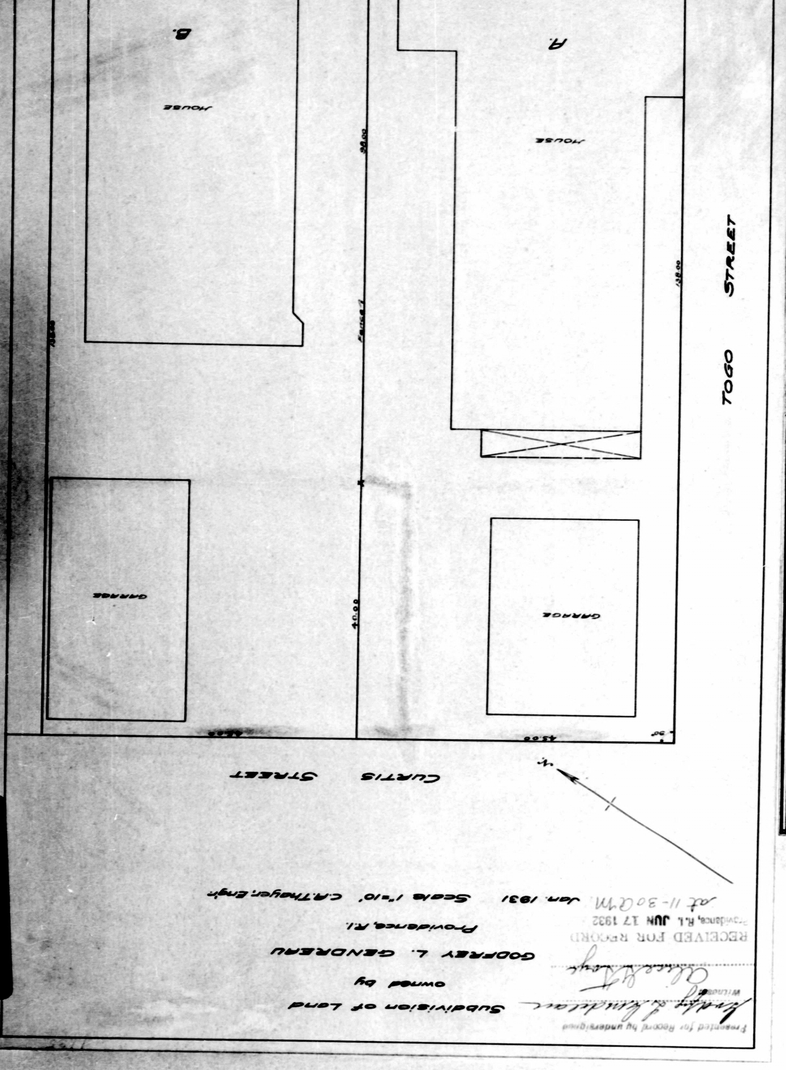


1135

Subdivision of land owned by GODFREY L. GENDREAU Providence, R.I. Jan. 1931 Scale 1"=30' C.A. Thayer, Eng'r.

Presented for Record by undersigned
Witness: Alice G. Taylor

RECEIVED FOR RECORD
Providence, R.I. JUN 17 1932
11-30 PM

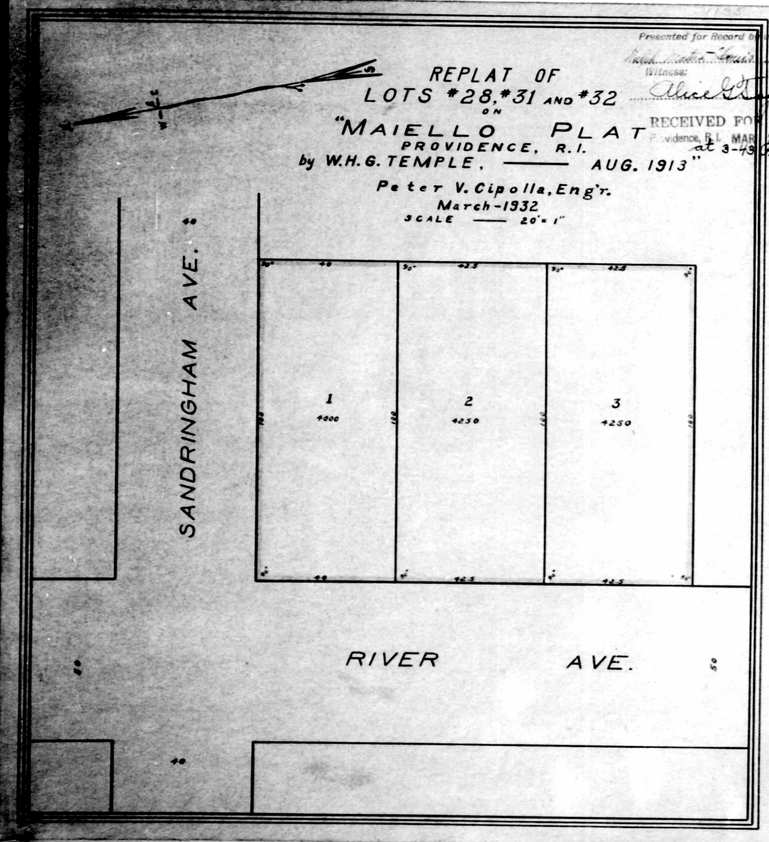


1135

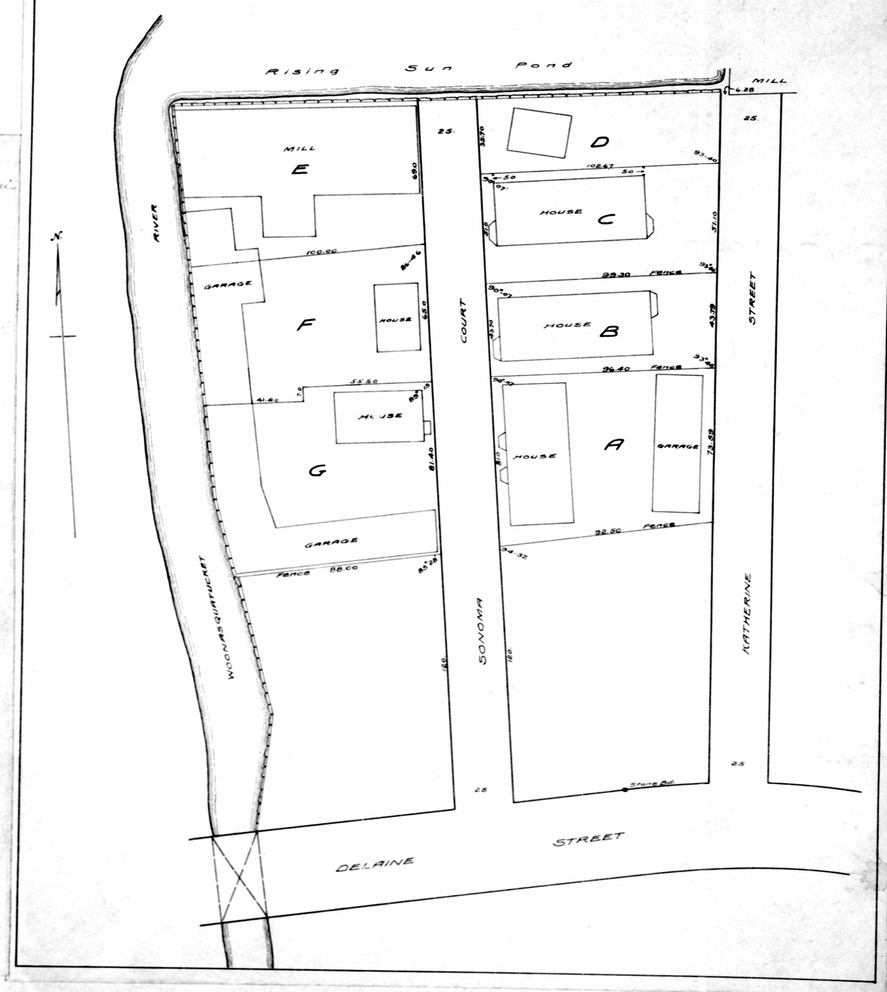
Presented for Record by undersigned
Witness: Alice G. Taye

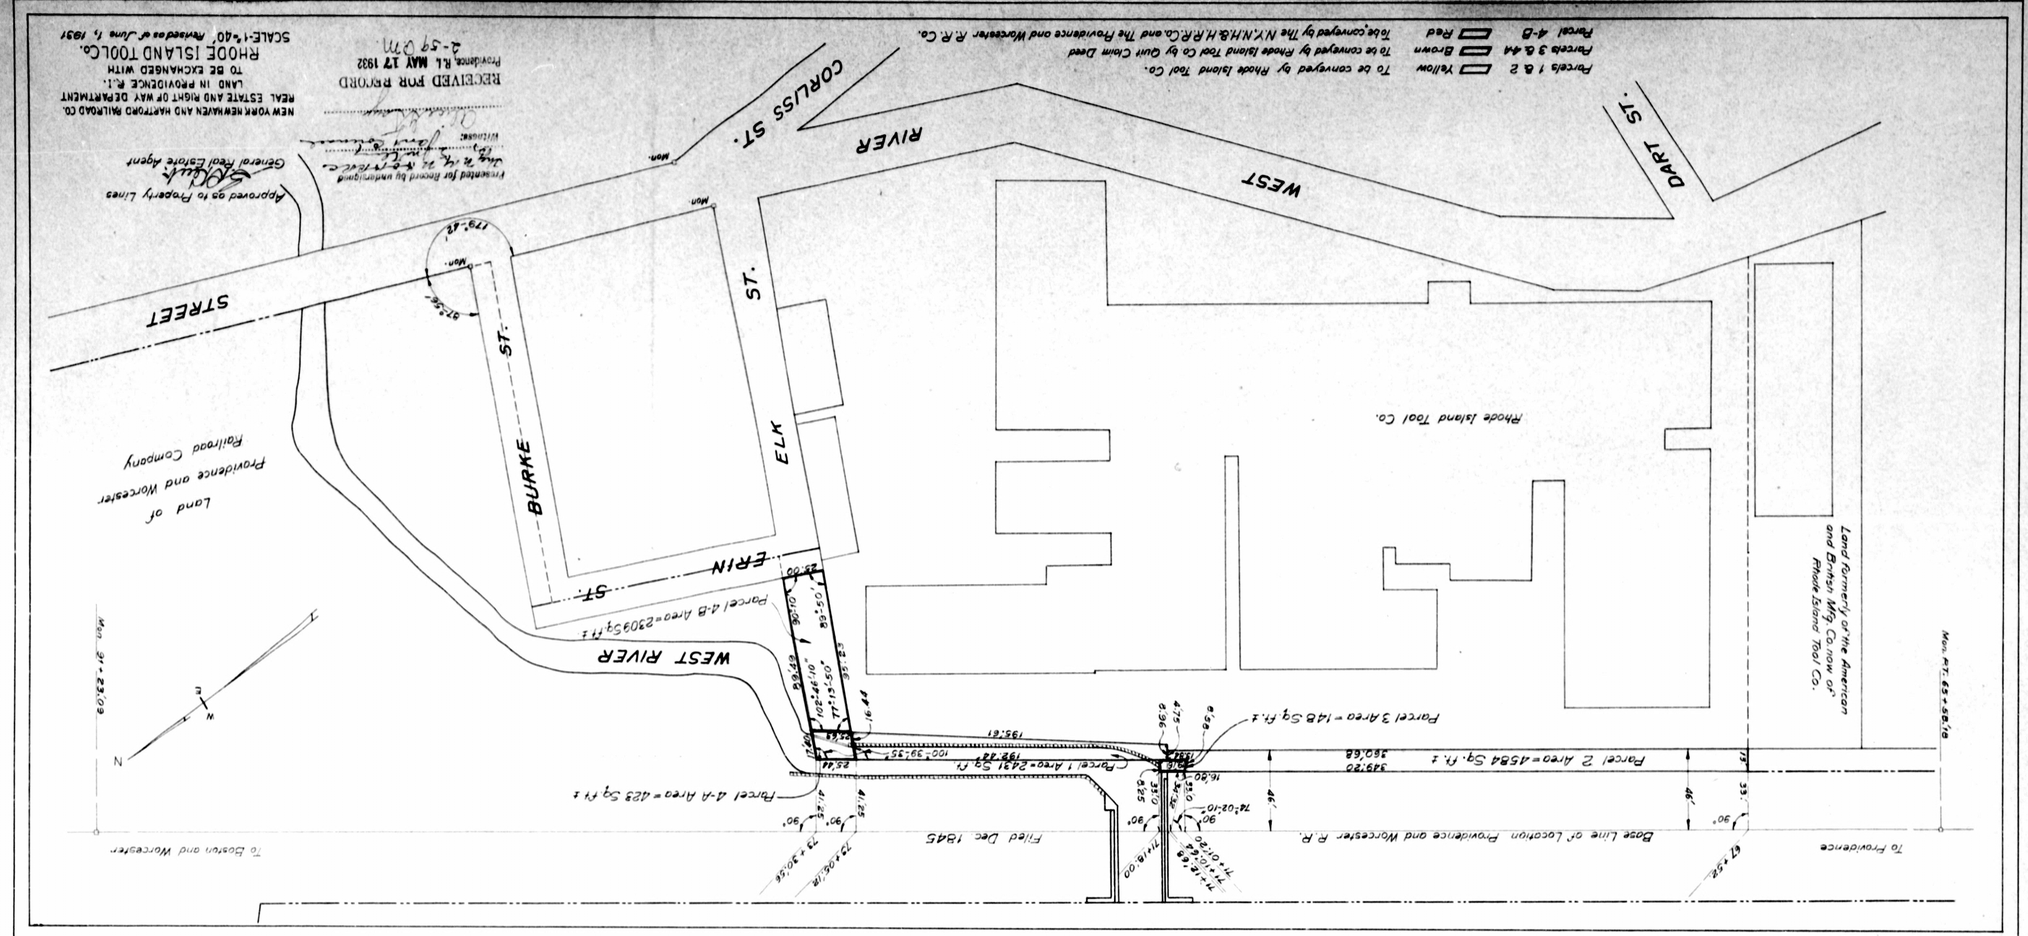
RECEIVED FOR RECORD
Providence, R.I. MAR 2 1932
at 3-49 P.M.

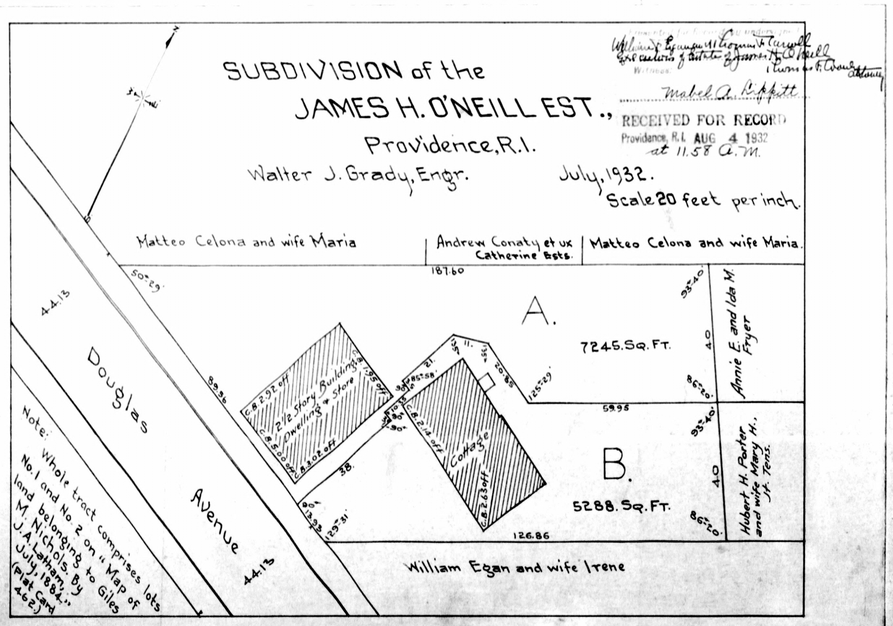
REPLAT OF
LOTS #28, #31 AND #32
ON
"MAIELLO PLAT"
PROVIDENCE, R.I.
by W.H.G. TEMPLE, AUG. 1913
Peter V. Cipolla, Eng'r.
March-1932
SCALE — 20'=1"

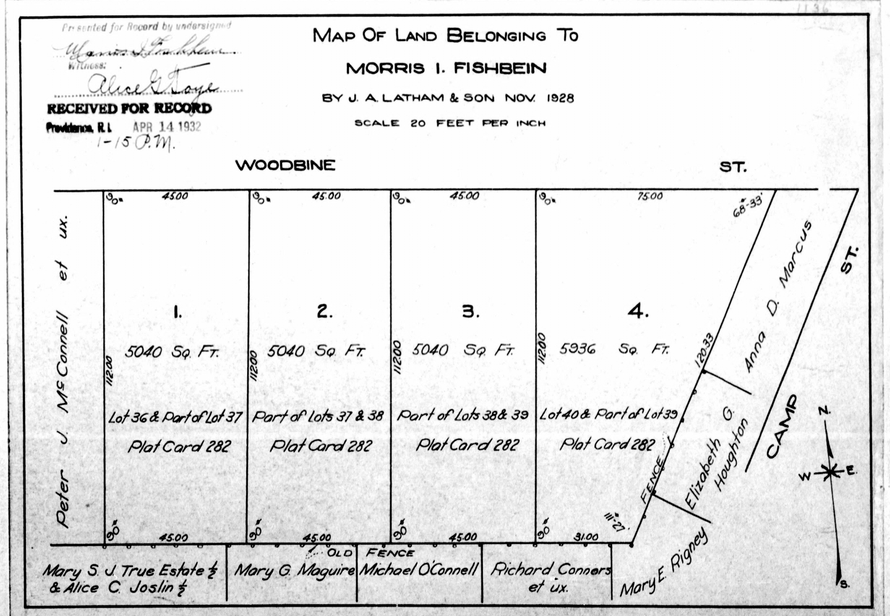


1135



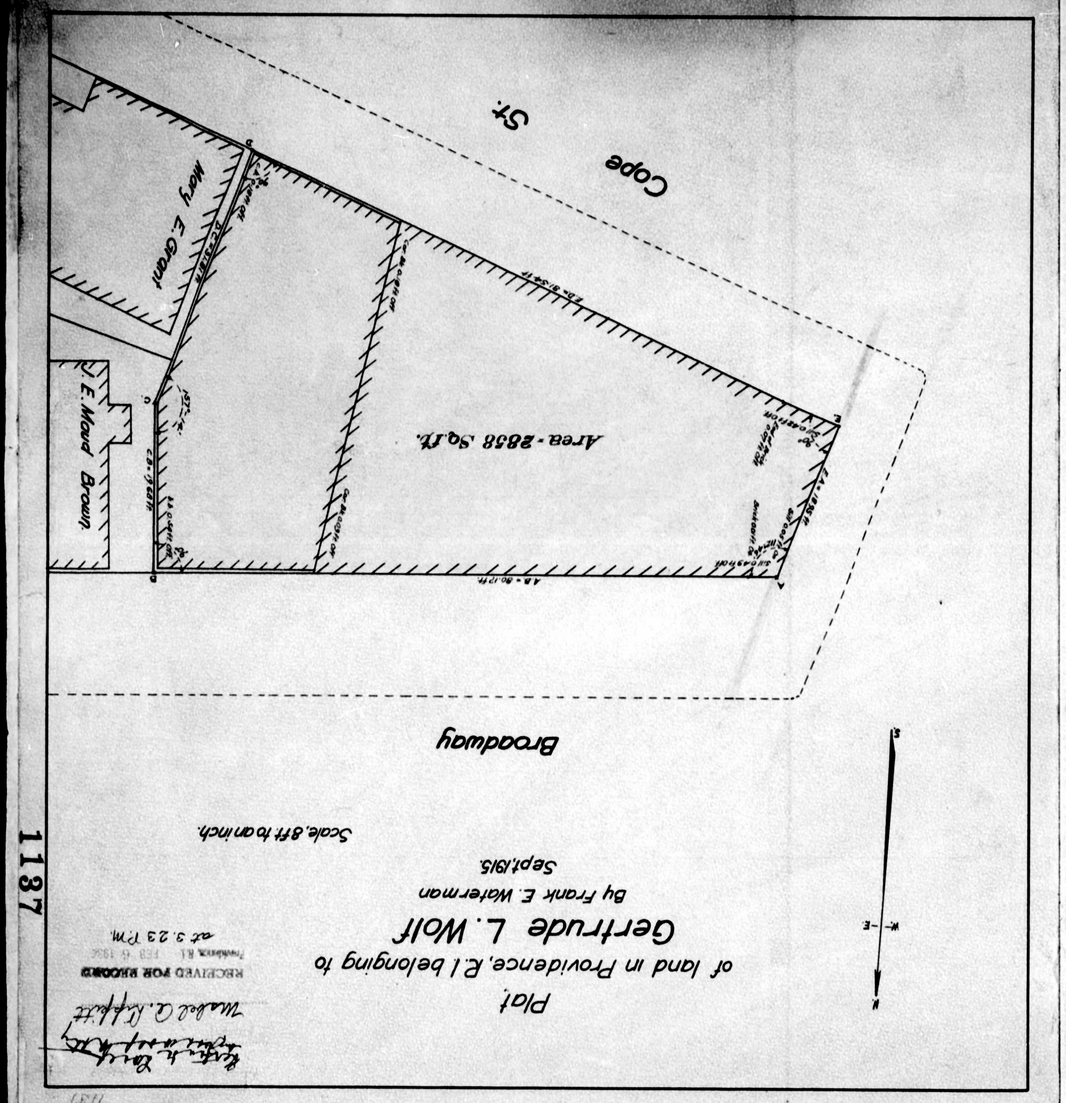

Parcels 1 & 2 Yellow
Parcels 3 & 4A Brown
Parcel 4-B Red
To be conveyed by Rhode Island Tool Co.
To be conveyed by Rhode Island Tool Co by Quit Claim Deed
To be conveyed by The N.Y.N.H.& H.R.R.Co. and The Providence and Worcester R.R.Co.
RECEIVED FOR RECORD
Providence, R.I. MAY 17 1932
NEW YORK NEW HAVEN AND HARTFORD RAILROAD CO.
REAL ESTATE AND RIGHT OF WAY DEPARTMENT
LAND IN PROVIDENCE R.I.
TO BE EXCHANGED WITH
RHODE ISLAND TOOL CO.
SCALE-1"=40' Revised as of June 1, 1931
Approved as to Property Lines
General Real Estate Agent
Land of Providence and Worcester Railroad Company
Rhode Island Tool Co.
Land formerly of the American and British Mfg. Co. now of Rhode Island Tool Co.
STREET
WEST RIVER
BURKE ST.
ELK ST.
ERIN ST.
CORLISS ST.
RIVER WEST
DART ST.
Filed Dec 1845
Base Line of Location Providence and Worcester R.R.
To Providence
To Boston and Worcester
Parcel 1 Area=2451 Sq. Ft.
Parcel 2 Area=4584 Sq. Ft.
Parcel 3 Area=148 Sq. Ft.
Parcel 4-A Area=423 Sq Ft
Parcel 4-B Area=2309 Sq Ft
Mon. Ar. 69+88.18
Mon. Ar. 69+23.09

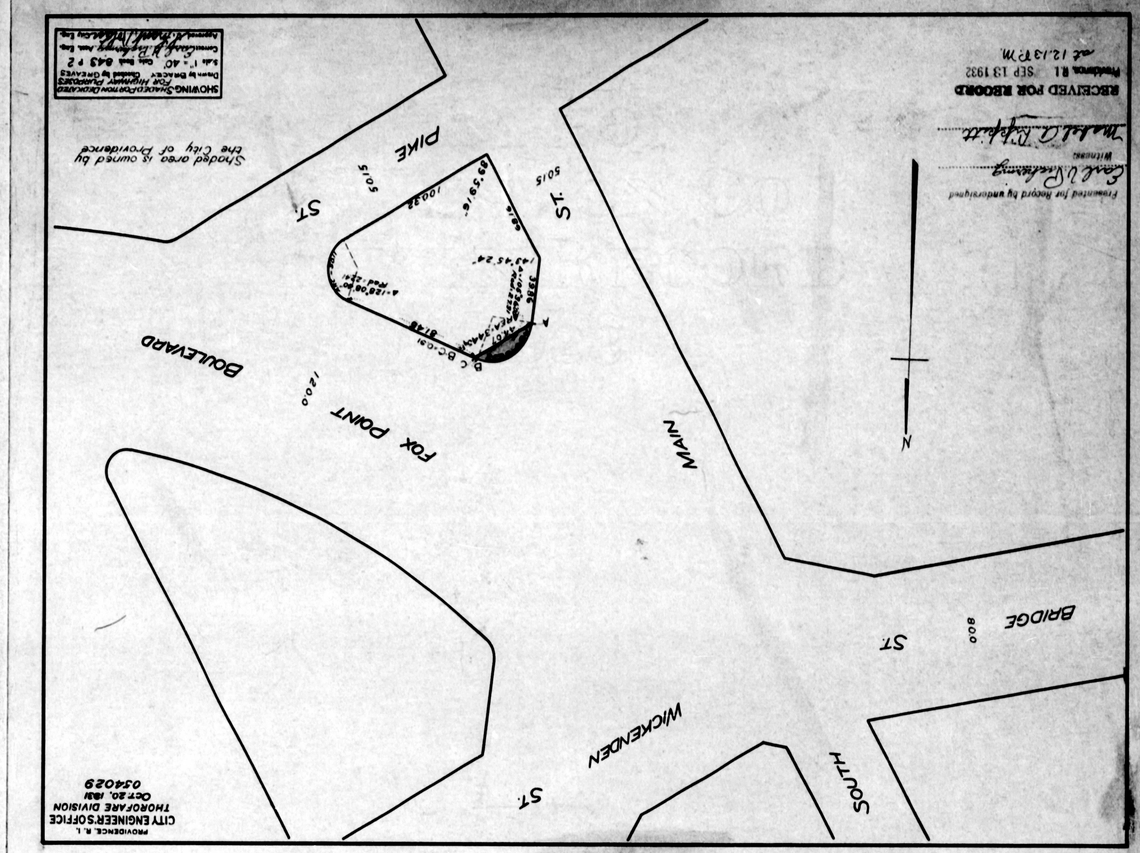

SUBDIVISION of the
JAMES H. O'NEILL EST.,
Providence, R.I.
Walter J. Grady, Engr.
July, 1932.
Scale 20 feet per inch.
RECEIVED FOR RECORD
Providence, R.I. AUG 4 1932
at 11.58 A.M.
Matteo Celona and wife Maria
Andrew Conaty et ux Catherine Ests.
Matteo Celona and wife Maria.
A.
7245. Sq. Ft.
B.
5288. Sq. Ft.
Annie E. and Ida M. Fryer
Hubert H. Porter and wife Mary H.
William Egan and wife Irene
Douglas Avenue
Note: Whole tract comprises lots No 1 and No 2 on a Map of land belonging to Giles M. Nichols By J. A. Latham, C.E. July, 1884. (Plat Card 262)

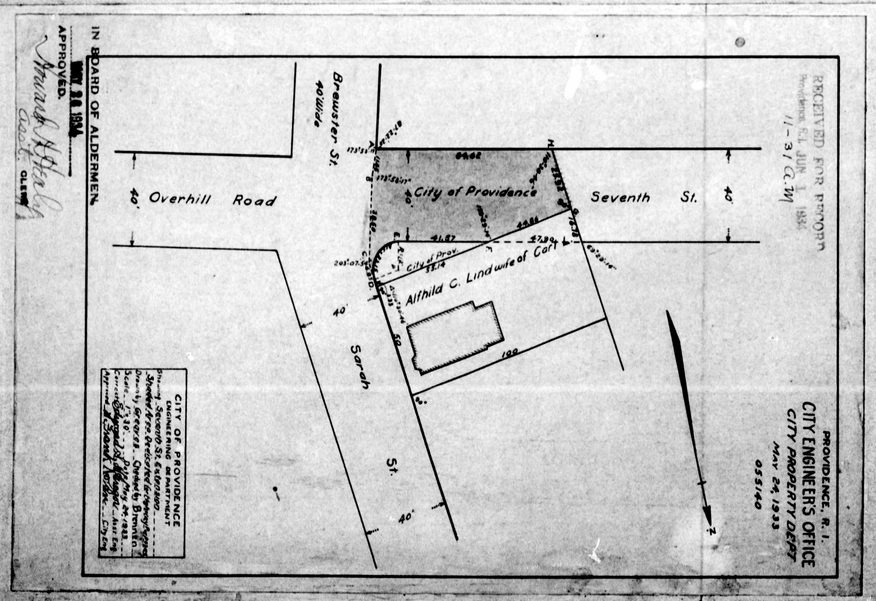

Presented for Record by undersigned
RECEIVED FOR RECORD
Providence, R.I. APR 14 1932
1-15 P.M.
MAP OF LAND BELONGING TO
MORRIS I. FISHBEIN
BY J. A. LATHAM & SON NOV. 1928
SCALE 20 FEET PER INCH
WOODBINE ST.
1. 5040 Sq. Ft. Lot 36 & Part of Lot 37 Plat Card 282
2. 5040 Sq. Ft. Part of Lots 37 & 38 Plat Card 282
3. 5040 Sq. Ft. Part of Lots 38 & 39 Plat Card 282
4. 5936 Sq. Ft. Lot 40 & Part of Lot 39 Plat Card 282
Peter J. McConnell et ux.
Anna D. Marcus
Elizabeth G. Houghton
CAMP ST.
FENCE
OLD FENCE
Mary S. J. True Estate ½ & Alice C. Joslin ½
Mary G. Maguire
Michael O'Connell
Richard Conners et ux.
Mary E. Rigney

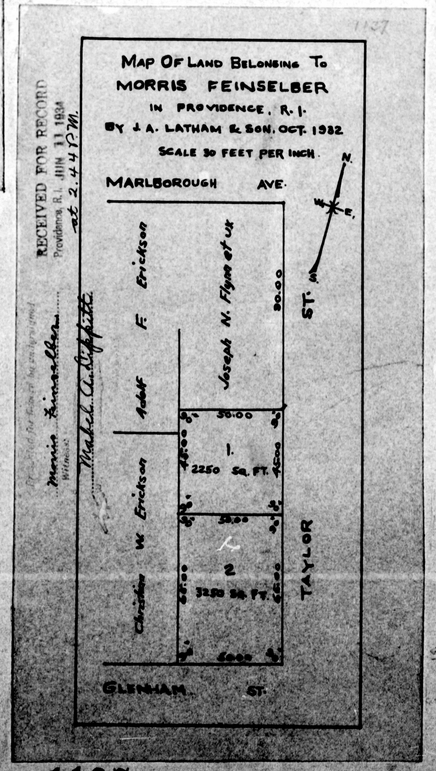
1136

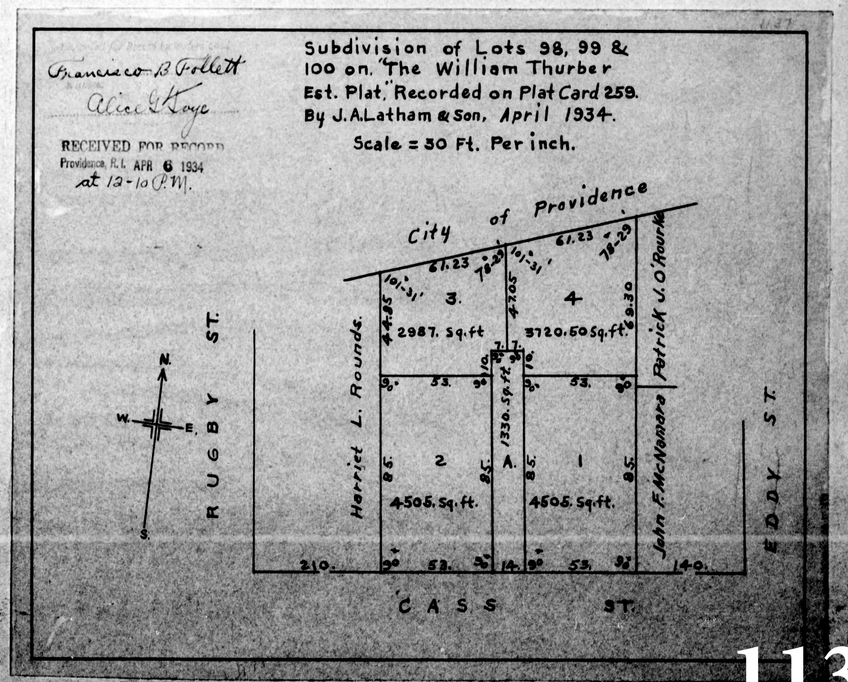
87


Plat
of land in Providence, R.I. belonging to
Gertrude L. Wolf
By Frank E. Waterman
Sept. 1913.
Scale, 8ft. to an inch.
Broadway
Cope St.
Area - 2838 Sq. Ft.
E. Maud Brown
Mary E. Grant
RECEIVED FOR RECORD
Feb. 6 1934
at 3.23 P.M.

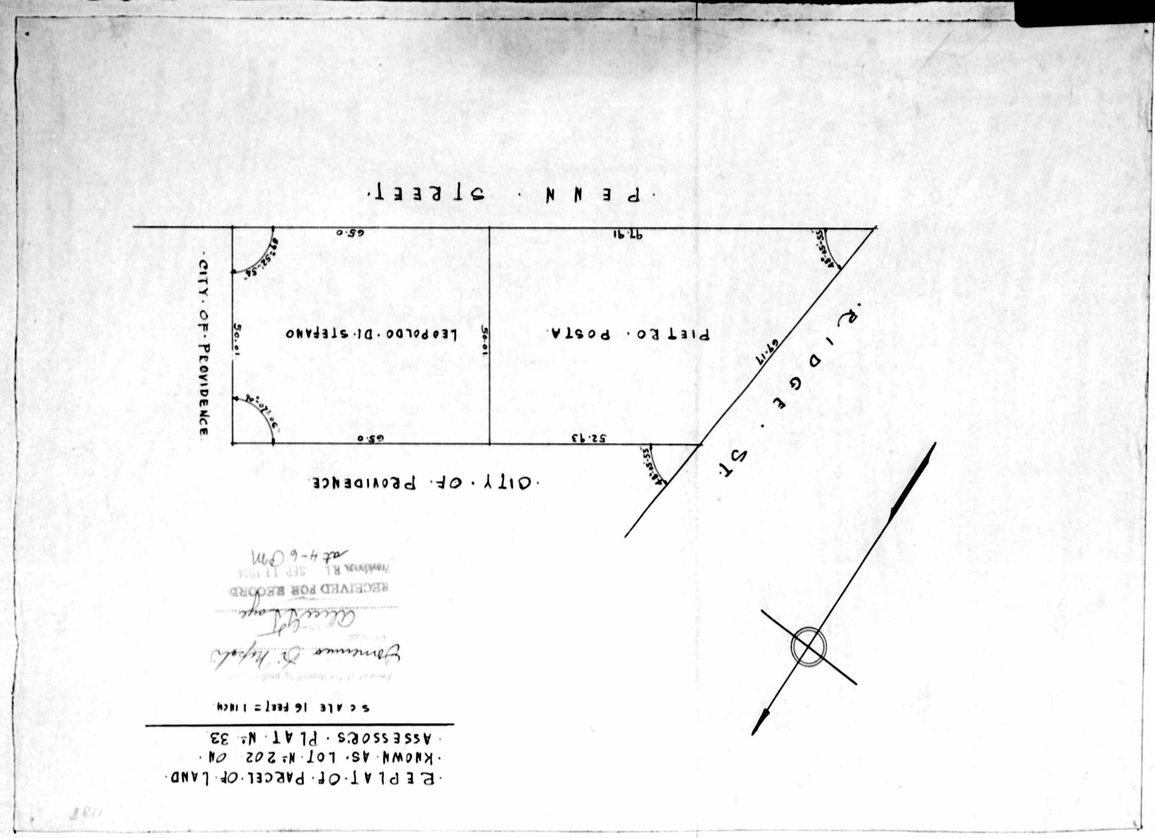

PROVIDENCE, R.I.
CITY ENGINEER'S OFFICE
THOROFARE DIVISION
Oct. 20, 1931
034029
SHOWING LAND TAKEN FOR WIDENING
Drawn by BRACE
Checked by
Scale 1" = 40'
Commissioner of Highways
Received for Record
at 12.13 P.M.
MAIN ST.
WICKENDEN ST.
FOX POINT BOULEVARD
PIKE ST.
BRIDGE ST.
SOUTH
N

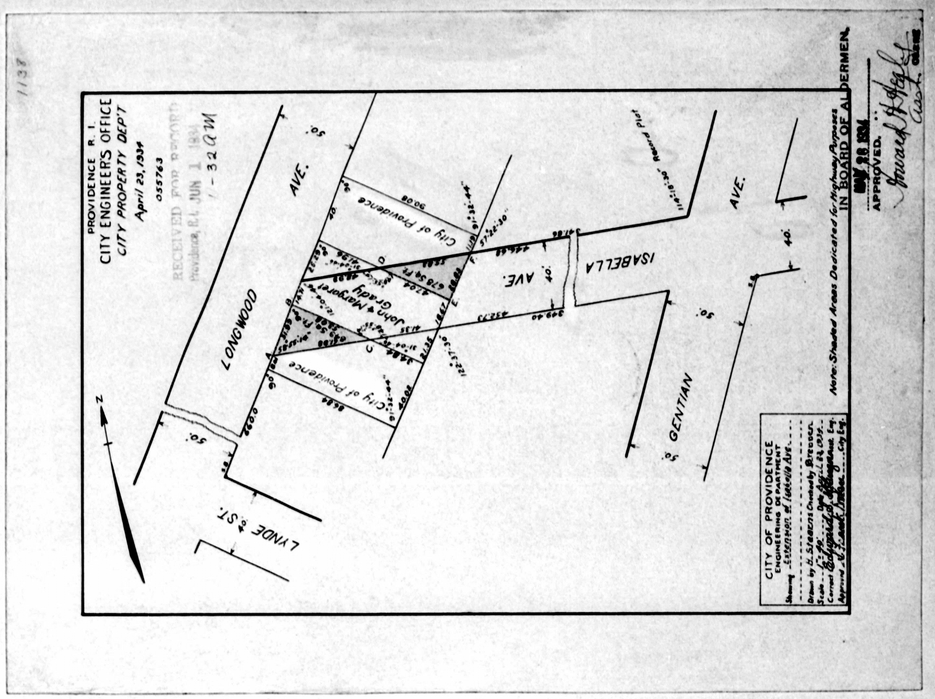

IN BOARD OF ALDERMEN
APPROVED
Nov. 16 1934
Brewster St.
Avenue
40' Overhill Road
City of Providence
Seventh St.
Althild C. Lind wife of Carl
Sarah St.
CITY OF PROVIDENCE
ENGINEERING DEPARTMENT
RECEIVED FOR RECORD
Providence, R.I. JUN 1 1934
11-31 A.M.
PROVIDENCE, R.I.
CITY ENGINEER'S OFFICE
CITY PROPERTY DEPT.
May 24, 1933
05140


MAP OF LAND BELONGING TO
MORRIS FEINSELBER
IN PROVIDENCE, R.I.
BY J.A. LATHAM & SON, OCT. 1932
SCALE 30 FEET PER INCH.
RECEIVED FOR RECORD
Providence, R.I. JUN 11 1934
at 2.45 P.M.
MARLBOROUGH AVE.
Adolf F. Erickson
Joseph N. Flynn et ux
Christian W. Erickson
2250 Sq. Ft.
3250 Sq. Ft.
TAYLOR ST.
GLENHAM ST.


Francisco B. Follett
Alice L. Kaye
RECEIVED FOR RECORD
Providence, R.I. APR 6 1934
at 12-10 P.M.
Subdivision of Lots 98, 99 & 100 on "The William Thurber Est. Plat." Recorded on Plat Card 259.
By J.A. Latham & Son, April 1934.
Scale = 30 Ft. Per inch.
City of Providence
RUGBY ST.
Harriet L. Rounds
John F. McNamara
Patrick J. O'Rourke
2987. Sq. ft
3720.50 Sq. ft
4505. Sq. ft.
4505. Sq. ft.
1330. Sq. ft.
CASS ST.
EDDY ST.

1137



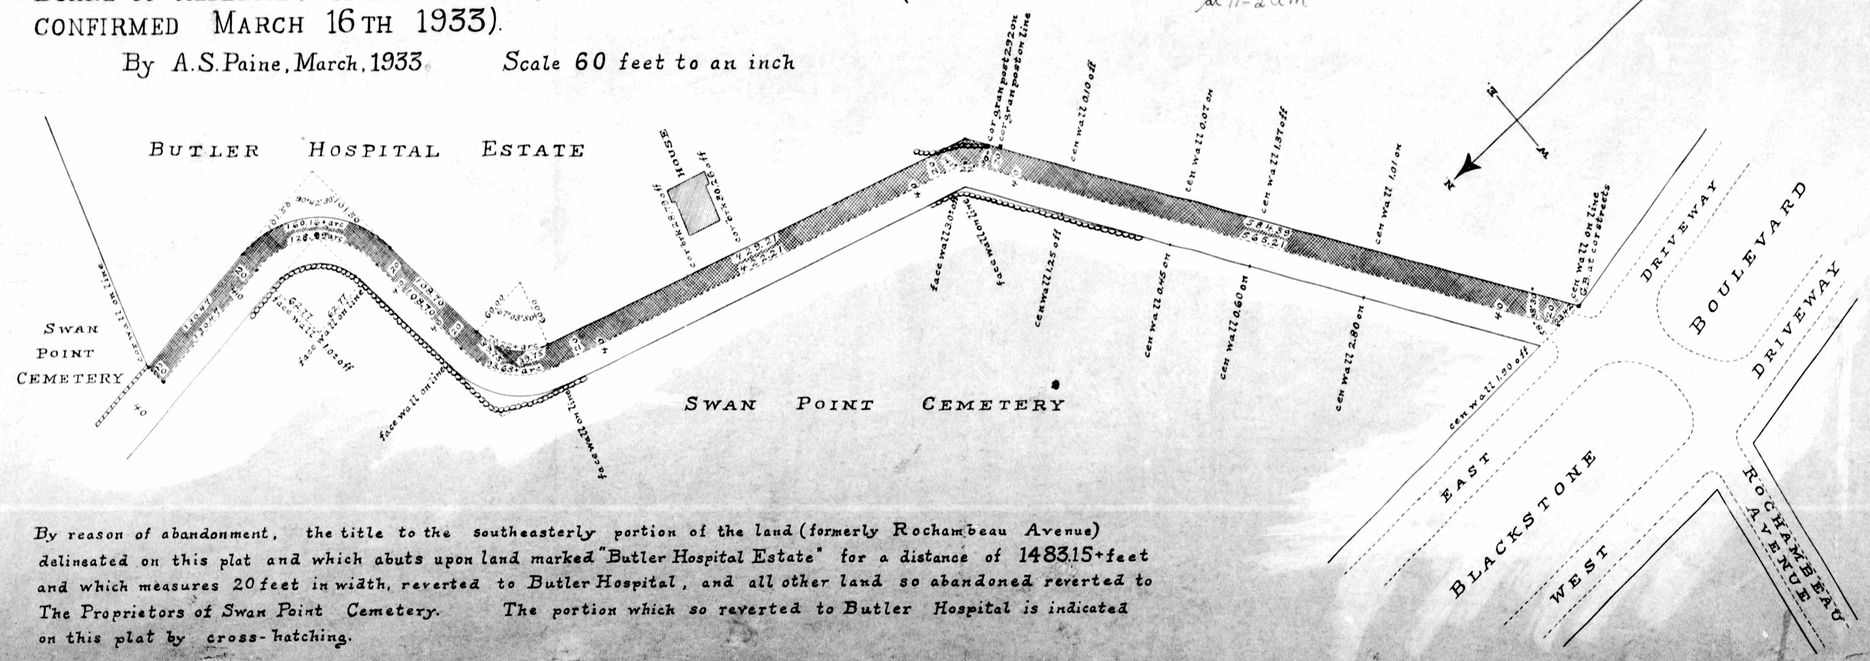


PLAT OF A PORTION OF LAND (FORMERLY ROCHAMBEAU AVENUE), SITUATED IN THE CITY OF PROVIDENCE, R.I., ABANDONED AS PUBLIC HIGHWAY BY ACTION OF THE BOARD OF ALDERMEN OF SAID CITY FEBRUARY 2ND A.D. 1933 (ACTION CONFIRMED MARCH 16TH 1933).

By A.S. Paine, March, 1933. Scale 60 feet to an inch

The Proprietors of Swan Point Cemetery
by its attorney
Mabel A. Lippitt Richard E. Gyman

RECEIVED FOR RECORD
Providence, R.I. OCT 16 1933
at 11-2 P.M.



By reason of abandonment, the title to the southeasterly portion of the land (formerly Rochambeau Avenue) delineated on this plat and which abuts upon land marked "Butler Hospital Estate" for a distance of 1483.15+ feet and which measures 20 feet in width, reverted to Butler Hospital, and all other land so abandoned reverted to The Proprietors of Swan Point Cemetery. The portion which so reverted to Butler Hospital is indicated on this plat by cross-hatching.

1138

SHEET ONE

PROVIDENCE, R. I.
CITY ENGINEER'S OFFICE
THOROFARE DIVISION
SEPT. 4, 1932
054667

PORTION RECEIVED AUG. 16, 1914

60' STREET RECEIVED OCT. 28, 1875
NORTH MAIN ST.

PORTION RECEIVED AUG. 16, 1914

BENEFIT ST. STREET RECEIVED JAN. 15, 1880

L-K = 131.79

L-K = 1660

L-M = 892.58

STREET RECEIVED 1717 - 1718 (Stompers St.)

DEDICATED BY THIS PLAT

NORTH MAIN STREET
CHANGED TO
PORTION CONDEMNED DEC. 17, 1930

CAPTAIN J. CARLETON DAVIS MEMORIAL BOULEVARD
STREET RECEIVED MAY 28, 1860

H-G = 46.76

I-H = 139.65

G-F = 259.38

F-E = 36.18

E-D = 78.40

Cross-hatched area condemned Dec. 17, 1930

Cross-hatched area condemned Dec. 17, 1930

BURRS LANE

OLNEY ST.

LOUGHRAN PLACE

Sub-Sketch

NOTE
Shaded area dedicated for highway purposes by this plat

IN BOARD OF ALDERMEN,
NOV 15 1934
APPROVED.
Raymond E. McElroy
CLERK

RECEIVED FOR RECORD
Providence, R.I. DEC 19 1934
3-32 P.M.

SHOWING LAND DEDICATED
Drawn by BRACEY Checked by GREENE
Scale 1/16 = 30 Feet Book P
Corrected [illegible]
Approved [illegible]

1139

1139

1139

1140

1140

SHEET TWO

PROVIDENCE, R. I.
CITY ENGINEER'S OFFICE
THOROFARE DIVISION
SEPT 4 1932
054667

HEWES ST.

STREET RECEIVED 1717-1718 (STAMPERS ST)

DEDICATED BY THIS PLAT

PORTION CONDEMNED DEC. 17, 1930

NORTH MAIN STREET CHANGED TO CAPTAIN J. CARLETON DAVIS MEMORIAL BOULEVARD

STREET RECEIVED MAY 28, 1860

PRINTERY ST.

RANDALL ST.

60' STREET RECEIVED JULY 6, 1846

PORTION RECEIVED MAY 20, 1915

IROQUOIS ST.

See Sub-Sketch

LOUGHRAN PLACE

LIPPITT ST.

HOWELL ST.

FLINT ST.

DOYLE AV.

NOTE
Shaded area dedicated for highway purposes by this plat

IN BOARD OF ALDERMEN,
NOV 15 1934
APPROVED.
Raymond P. McElroy
CLERK

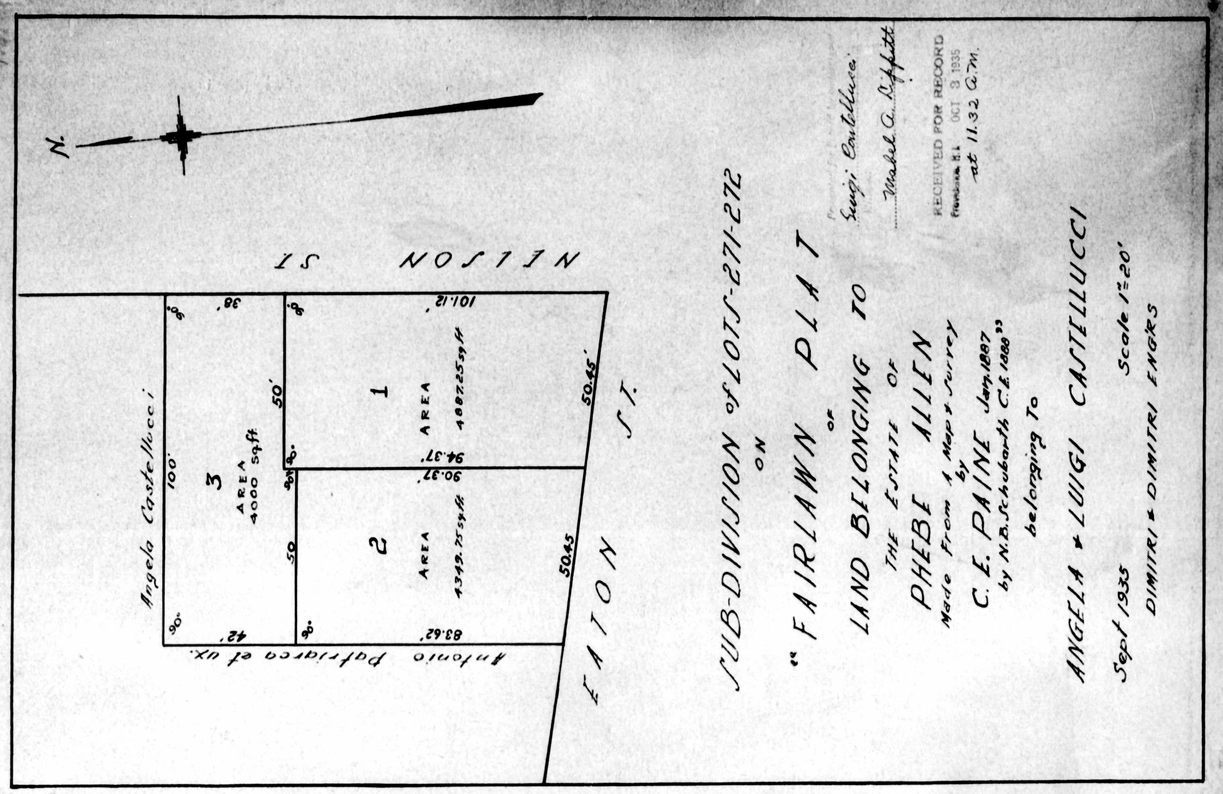
RECEIVED FOR RECORD
Providence, R.I. DEC 19 1934
3-32 P.M.

SHOWING LAND DEDICATED

1140

1140

1140

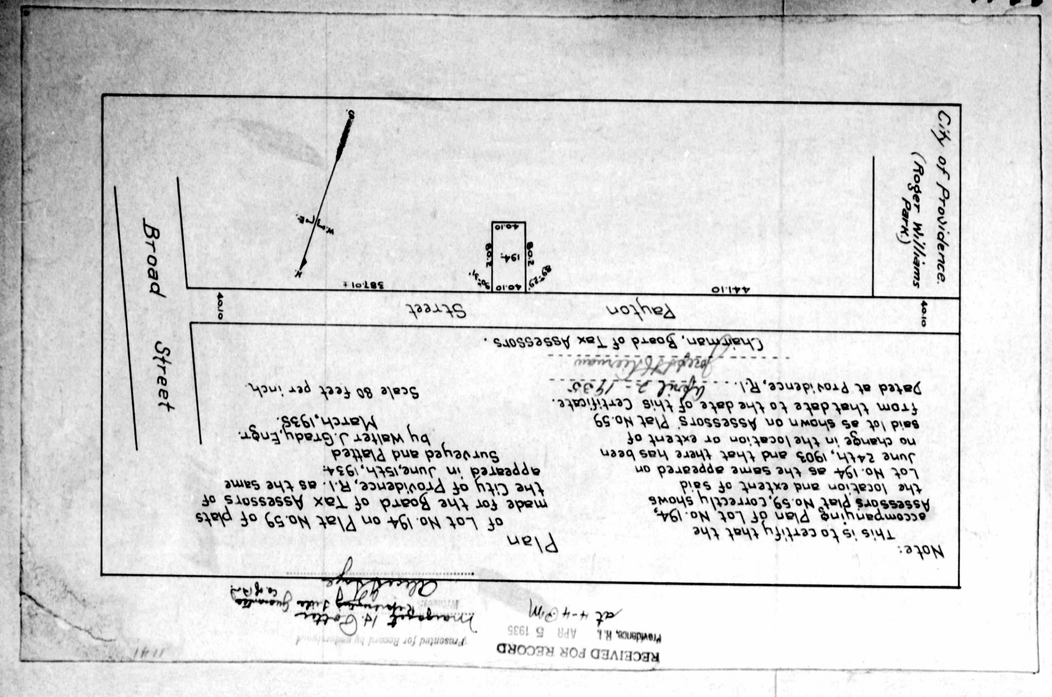


SUB-DIVISION of LOTS 271-272
ON
"FAIRLAWN PLAT"
OF
LAND BELONGING TO
THE ESTATE OF
PHEBE ALLEN
Made From A Map & Survey
By
C. E. PAINE Jan 1887
by N.B. Schubarth C.E. 1888
belonging To
ANGELA & LUIGI CASTELLUCCI
Sept 1935 Scale 1"=20'
DIMITRI & DIMITRI ENGRS

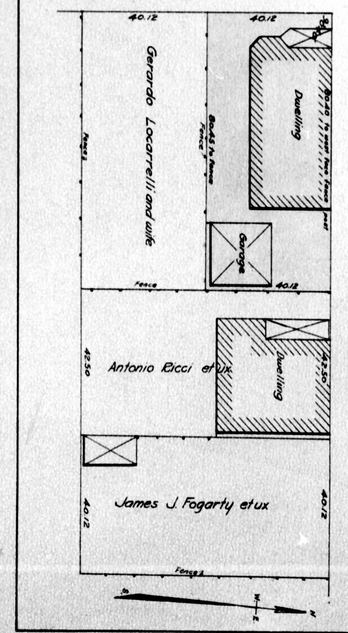
Presented for Record by the undersigned
Luigi Castellucci
Witness:
Mabel A. Suffitt

RECEIVED FOR RECORD
Providence, R.I. OCT 3, 1935
at 11.32 A.M.

1141



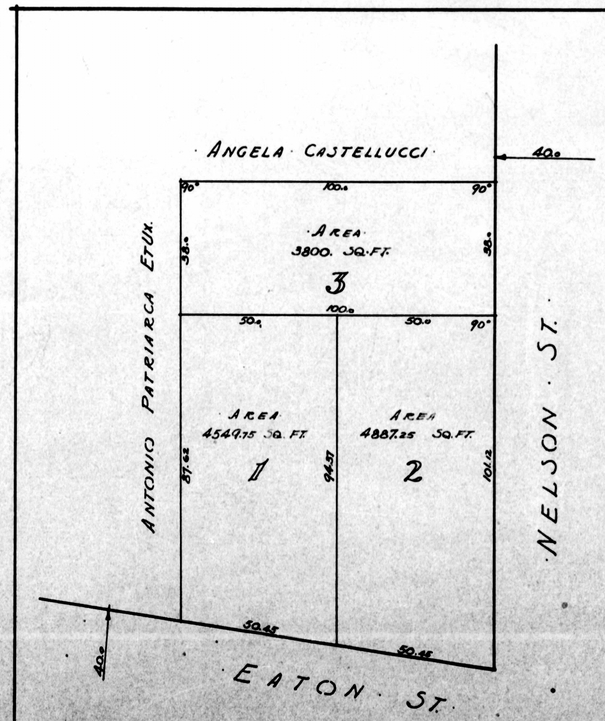
1141



Plat of land in Providence, R.I. belonging to
Annie T. Aylward
By Waterman Engineering Co.
Scale 1"=20'-0"
Aug. 1934

Presented for Record by the undersigned
Annie T. Aylward
Witness:
Alice M. Fox
RECEIVED FOR RECORD
Providence, R.I. JUL 27 1935
at 10-20 O'Clock A.M.

1141



SUB-DIVISION OF LOTS
271 - 272
ON
"FAIRLAWN PLAT"
OF
LAND BELONGING TO
THE ESTATE OF
PHEBE ALLEN
BY C.E. PAINE JAN 1887
BELONGING
TO
LUIGI & ANGELA CASTELLUCCI
PROVIDENCE, R.I.
JUNE 1935 SCALE 1" = 20'-0"
DIMITRI & DIMITRI
ENGINEERS

Presented for Record by undersigned
Luigi Castellucci
Witness:
Mackenzie R. Sullivan
RECEIVED FOR RECORD
Providence, R.I. JUL 27 1935
at 9.50 A.M.

1141

Presented for Record by undersigned
Ernest A. Jenkins
Witness:
Mabel A. Biffitt

RECEIVED FOR RECORD
Providence, R. I. SEP 20 1935
at 10 20 A.M.

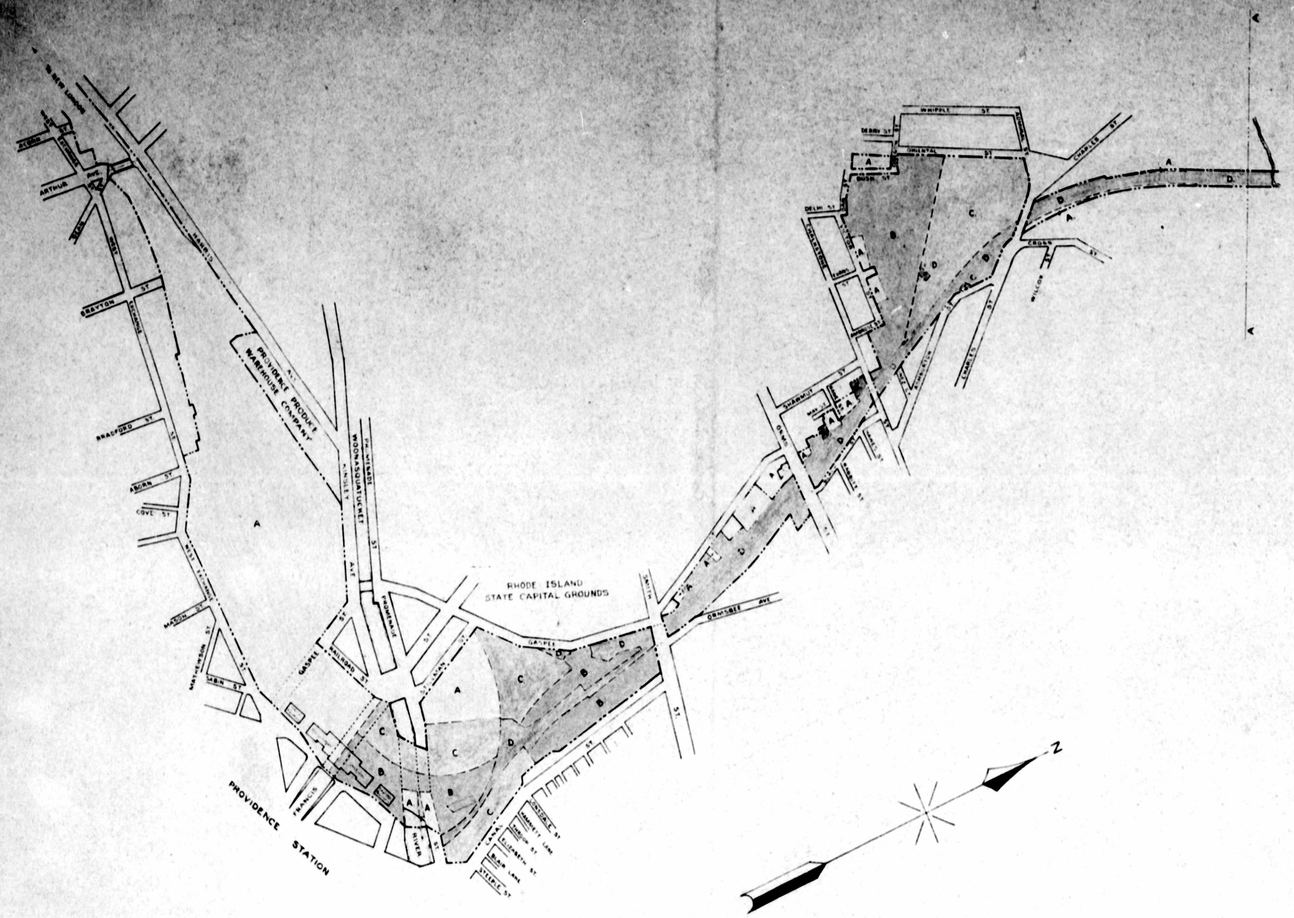
PLAT OF LANDS

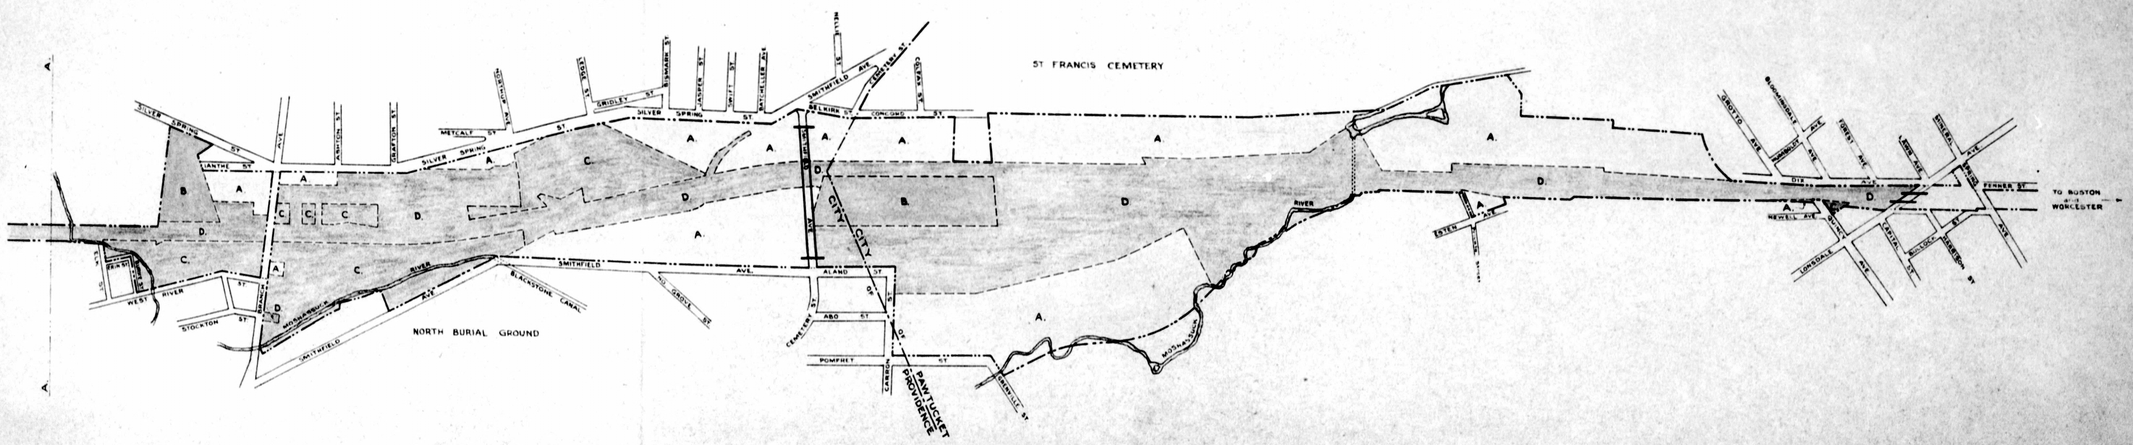
REFERRED TO IN CLAUSE (a) OF SECTION 1 OF ARTICLE 1 OF

PROVIDENCE TERMINAL AGREEMENT

DATED SEPT. 13, 1935

scale of feet





THE NEW YORK NEW HAVEN AND HARTFORD RAILROAD COMPANY
By A S Palmer President

BOSTON AND PROVIDENCE RAILROAD CORPORATION
By Shirley W Dean President

PROVIDENCE AND WORCESTER RAILROAD COMPANY
By Walter A Edwards, President

KEY TO LEGAL TITLE.

Yellow (A) = New York, New Haven and Hartford Railroad Co.
Pink (B) = Boston and Providence Railroad Corp.
Green (C) = Providence and Worcester Railroad Co.
Brown (D) = B & P R.R. and P & W R.R. joint ownership.
Blue (E) = B & P R.R. and N.Y. N.H. & H.R.R. joint ownership.

Approved: G O Tash
General Real Estate Agent.

1142
1142

RECEIVED FOR RECORD
Providence, R. I. JUN 5 1935
at 11-46 A.M.

PROVIDENCE, R. I.
CITY ENGINEER'S OFFICE
CITY PROPERTY DEPT.
JUNE 15, 1934
053985
Drafting Division

CITY HALL PARK
DORRANCE ST.
WEST APPROACH
FRANCIS ST.
EAST APPROACH
CADDIE BROWN MEMORIAL FOUNTAIN
DAMAGE STATUE
CITY HALL PARK
EXCHANGE TERRACE
WOONASQUATUCKET RIVER
CENTRAL FIRE STATION
EXCHANGE BRIDGE
EXCHANGE PLACE
WASHINGTON ST.
CITY HALL
FULTON ST.
A-B = 439.70
A-F = 168.68
E-D = 161.95
D-C = 269.54
B-C = 54.53
COMFORT STATION
POST OFFICE
EXCHANGE PLACE
DORRANCE ST.
ARCADE ST.
MENEAL LANE
EXCHANGE ST.

NOTE: Area to be dedicated is designated by the letters ABCDEF.

IN BOARD OF ALDERMEN.
NOV 15 1934
APPROVED.
Raymond P. McGlory
Clerk

CITY OF PROVIDENCE
ENGINEERING DEPARTMENT
Showing land in Exchange Place to be dedicated for highway purposes.
Drawn by ARAGEY. Checked by .....
Scale - 1"=50' Date Oct. 1934.
Consulting Civil Engineer
Asst. Eng.
Approved Frank L. Nolan City Eng.

Presented for Record by undersigned
Witness: Richard P. Mayer

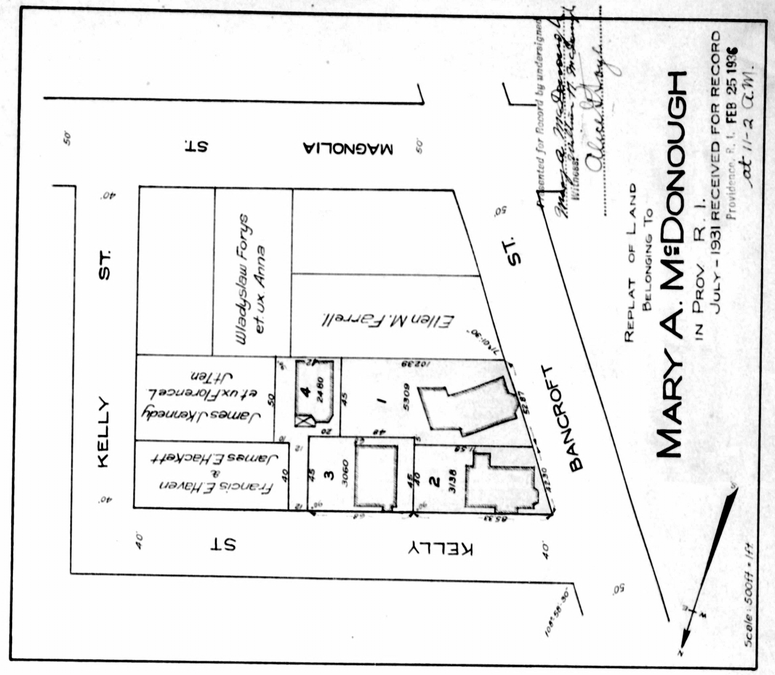
RECEIVED FOR RECORD
Providence, R. I. JUL 13 1938
at 10-44 A.M.

SUBDIVISION OF LOTS
ON
PLAT OF WILLIAM RANDALL HEIRS
OWNED BY
MARJORIE WANNELIN
PROVIDENCE R.I.
July 1938 Scale-1"=30' C.A. Thayer Eng.

HIGHLAND AVE
STREET
TENTH
AVE.
CHASE
S 23°53' E
89.27
71.00
2
4430
3220
1
74.65
71.00

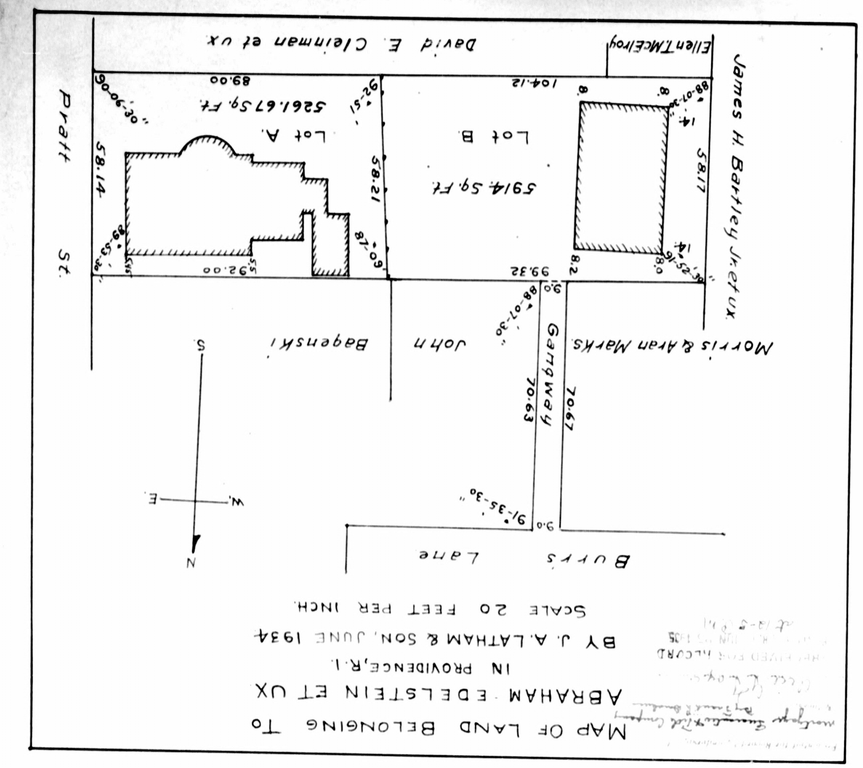
1143

1143

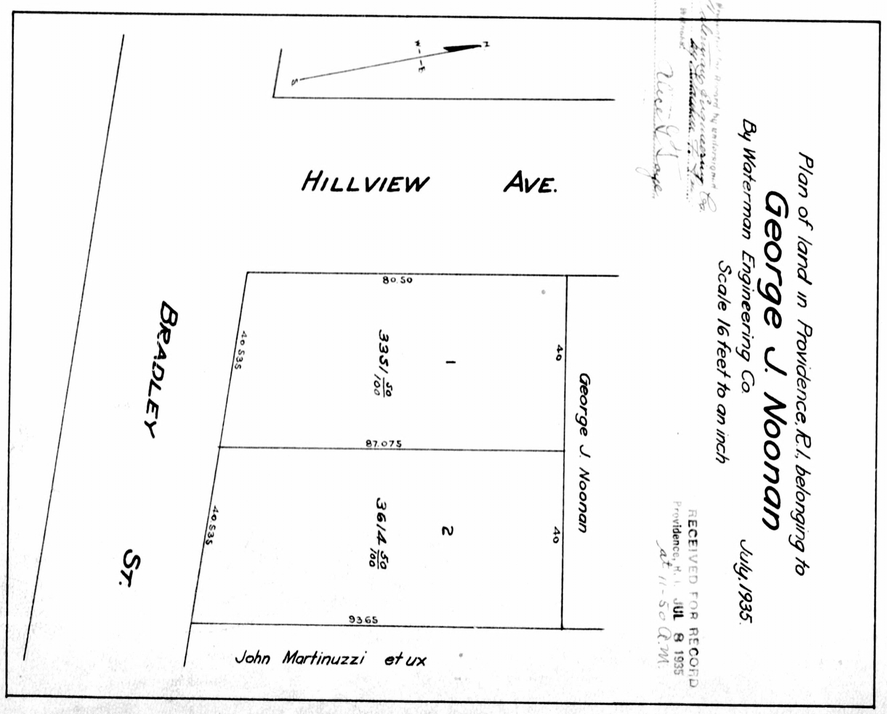


REPLAT OF LAND
BELONGING TO
MARY A. McDONOUGH
IN PROV. R. I.
JULY - 1931 RECEIVED FOR RECORD
Providence, R. I. FEB 25 1936
at 11-2 P.M.

Presented for Record by undersigned
Witness

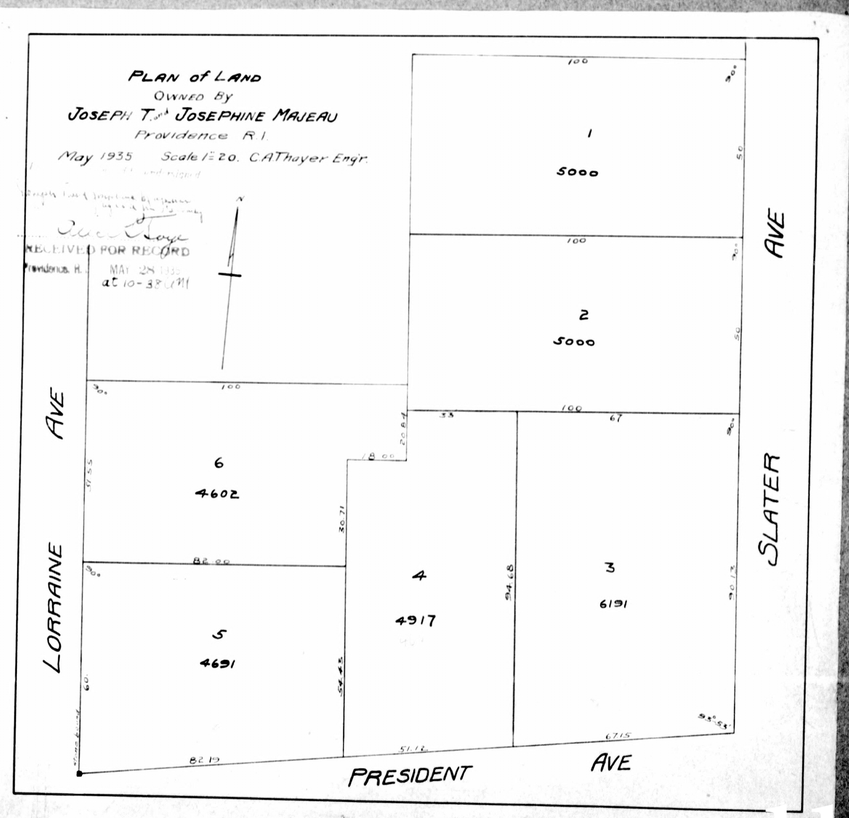


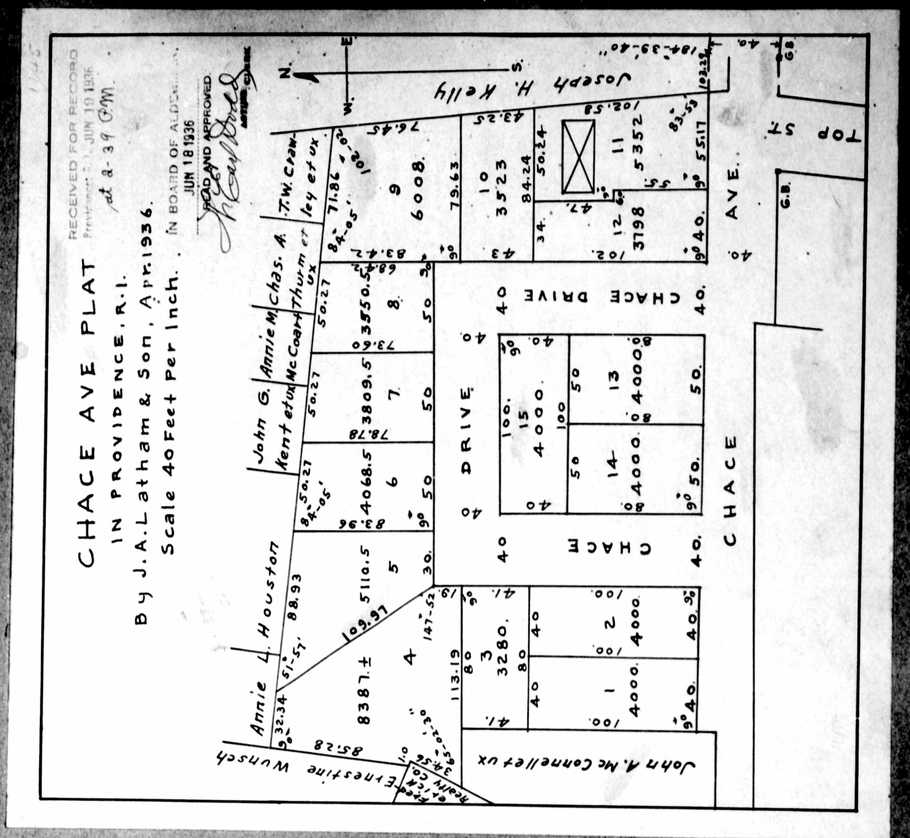
MAP OF LAND BELONGING TO
ABRAHAM EDELSTEIN ET UX

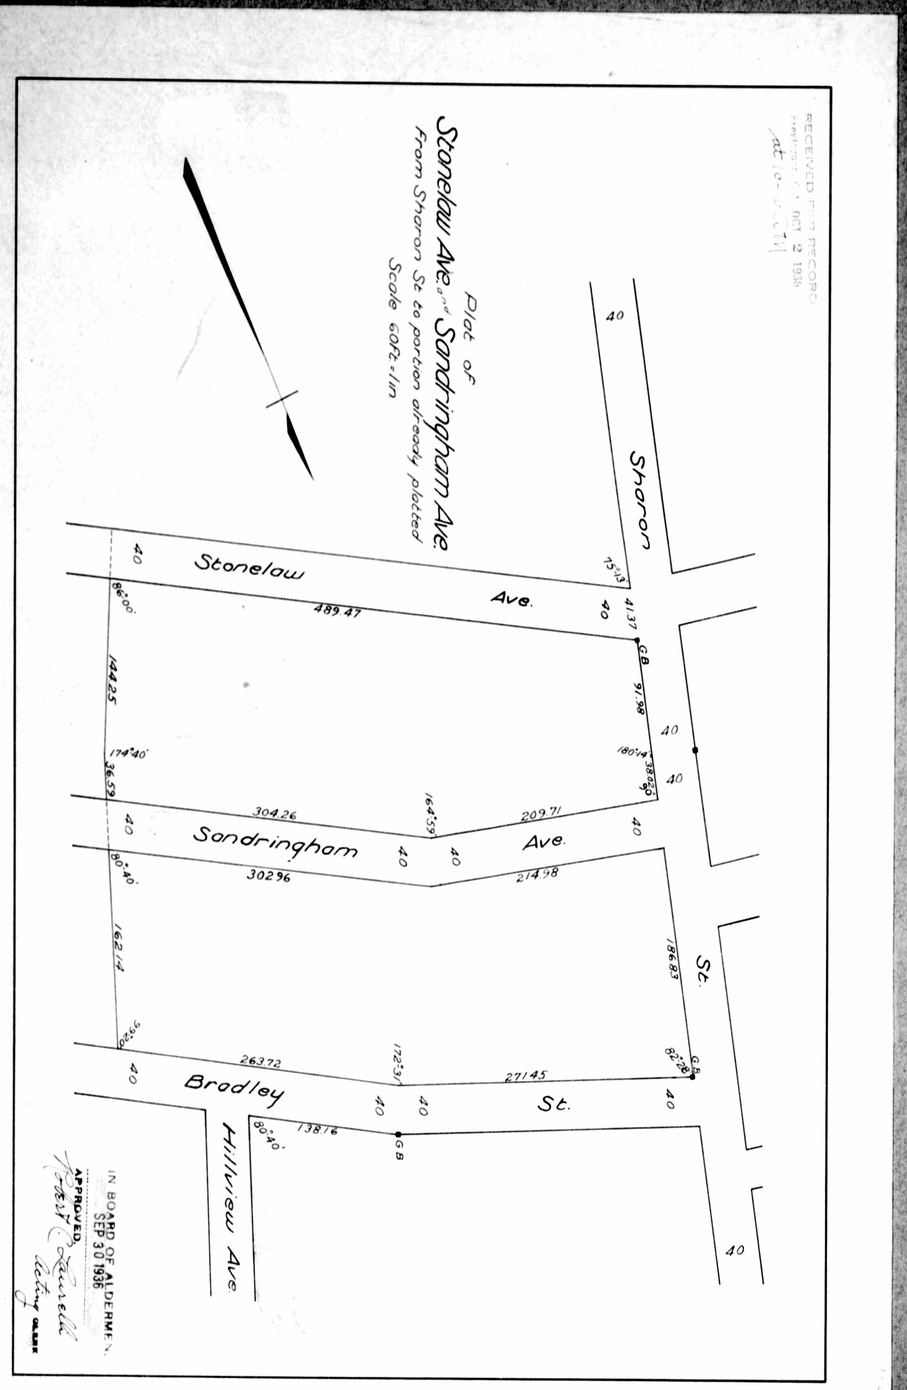


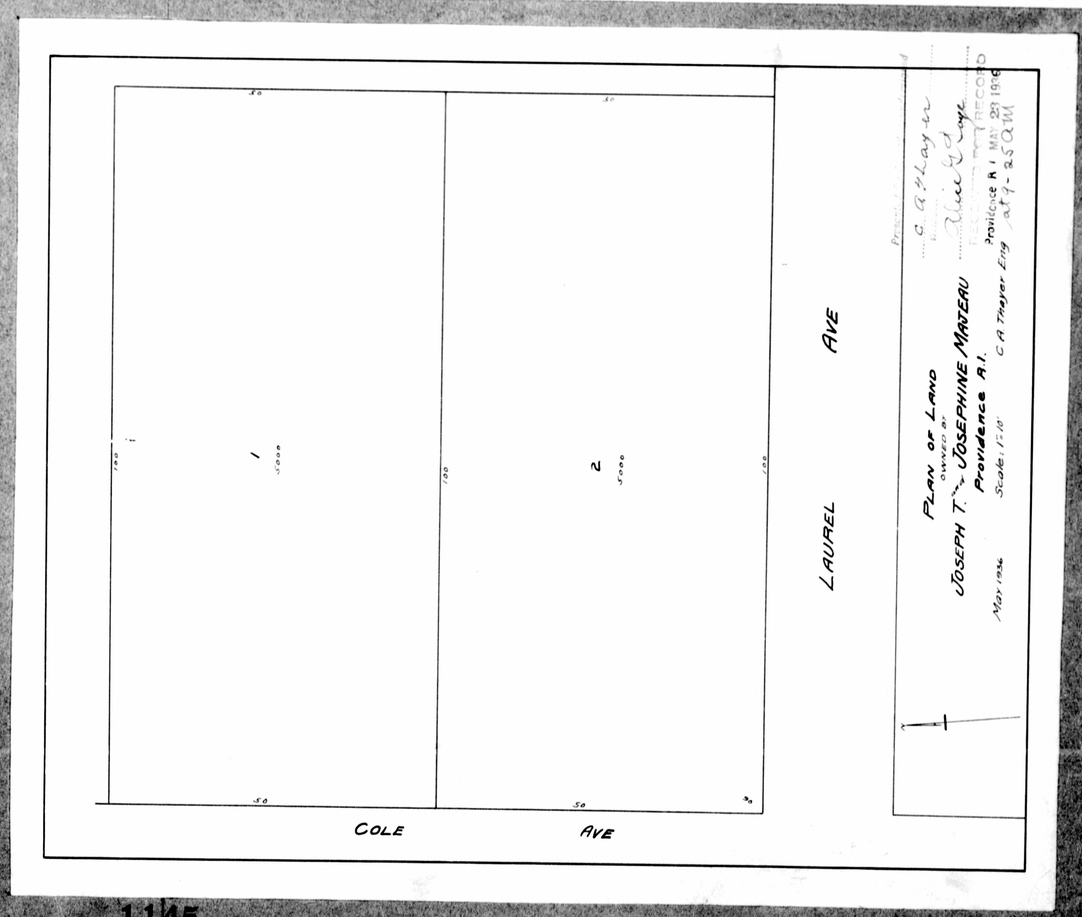
Plan of land in Providence, R.I. belonging to
George J. Noonan
By Waterman Engineering Co.
Scale 16 feet to an inch
July, 1935.

RECEIVED FOR RECORD
Providence, R.I. JUL 8 1935
at 11-50 A.M.



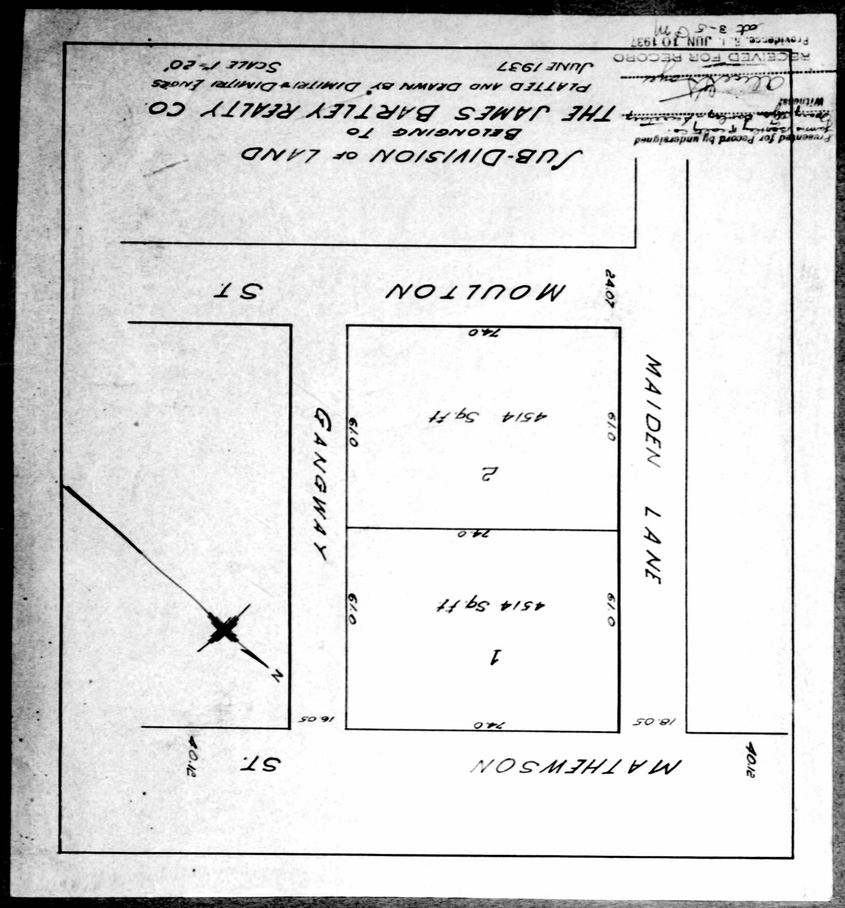

CHACE AVE PLAT
IN PROVIDENCE, R.I.
By J.A. Latham & Son, April 1936.
Scale 40 Feet Per Inch.
RECEIVED FOR RECORD
JUN 19 1936
at 8-39 A.M.
IN BOARD OF ALDERMEN
JUN 18 1936
APPROVED
CHACE AVE.
CHACE DRIVE
TOP ST.
Joseph H. Kelly
John A. McConnell ux
Annie L. Houston
John G. Annie M. Ch35. A. Kent et ux
J.W. Crum et ux
Ernestine Wunsch
Henry Cote et ux

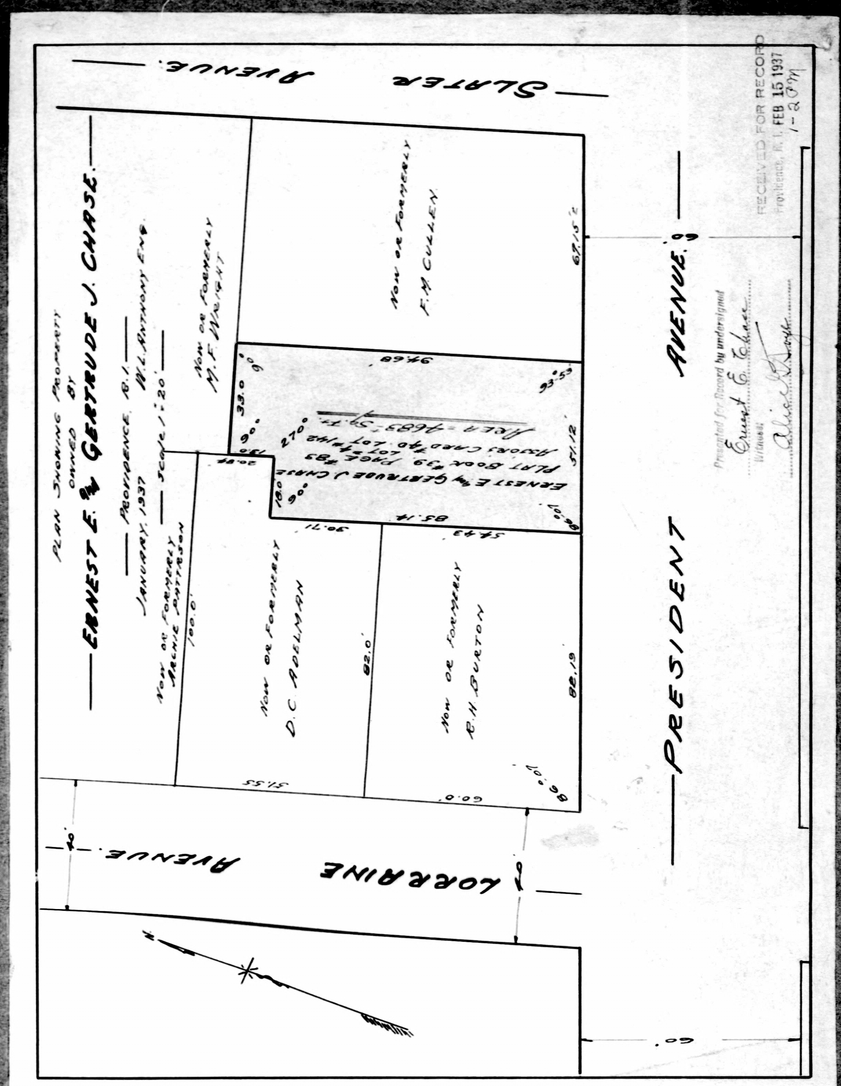

Plat of
Stonelaw Ave. and Sandringham Ave.
From Sharon St to portion already platted
Scale 60ft.=1in
RECEIVED FOR RECORD
OCT 2 1936
at 10-41 A.M.
Sharon
Stonelaw Ave.
Sandringham Ave.
Hillview Ave
Bradley St.
St.
489.47
304.26
302.96
209.71
214.98
263.72
271.45
138.76
144.25
162.14
186.83
IN BOARD OF ALDERMEN
SEP 30 1936
APPROVED

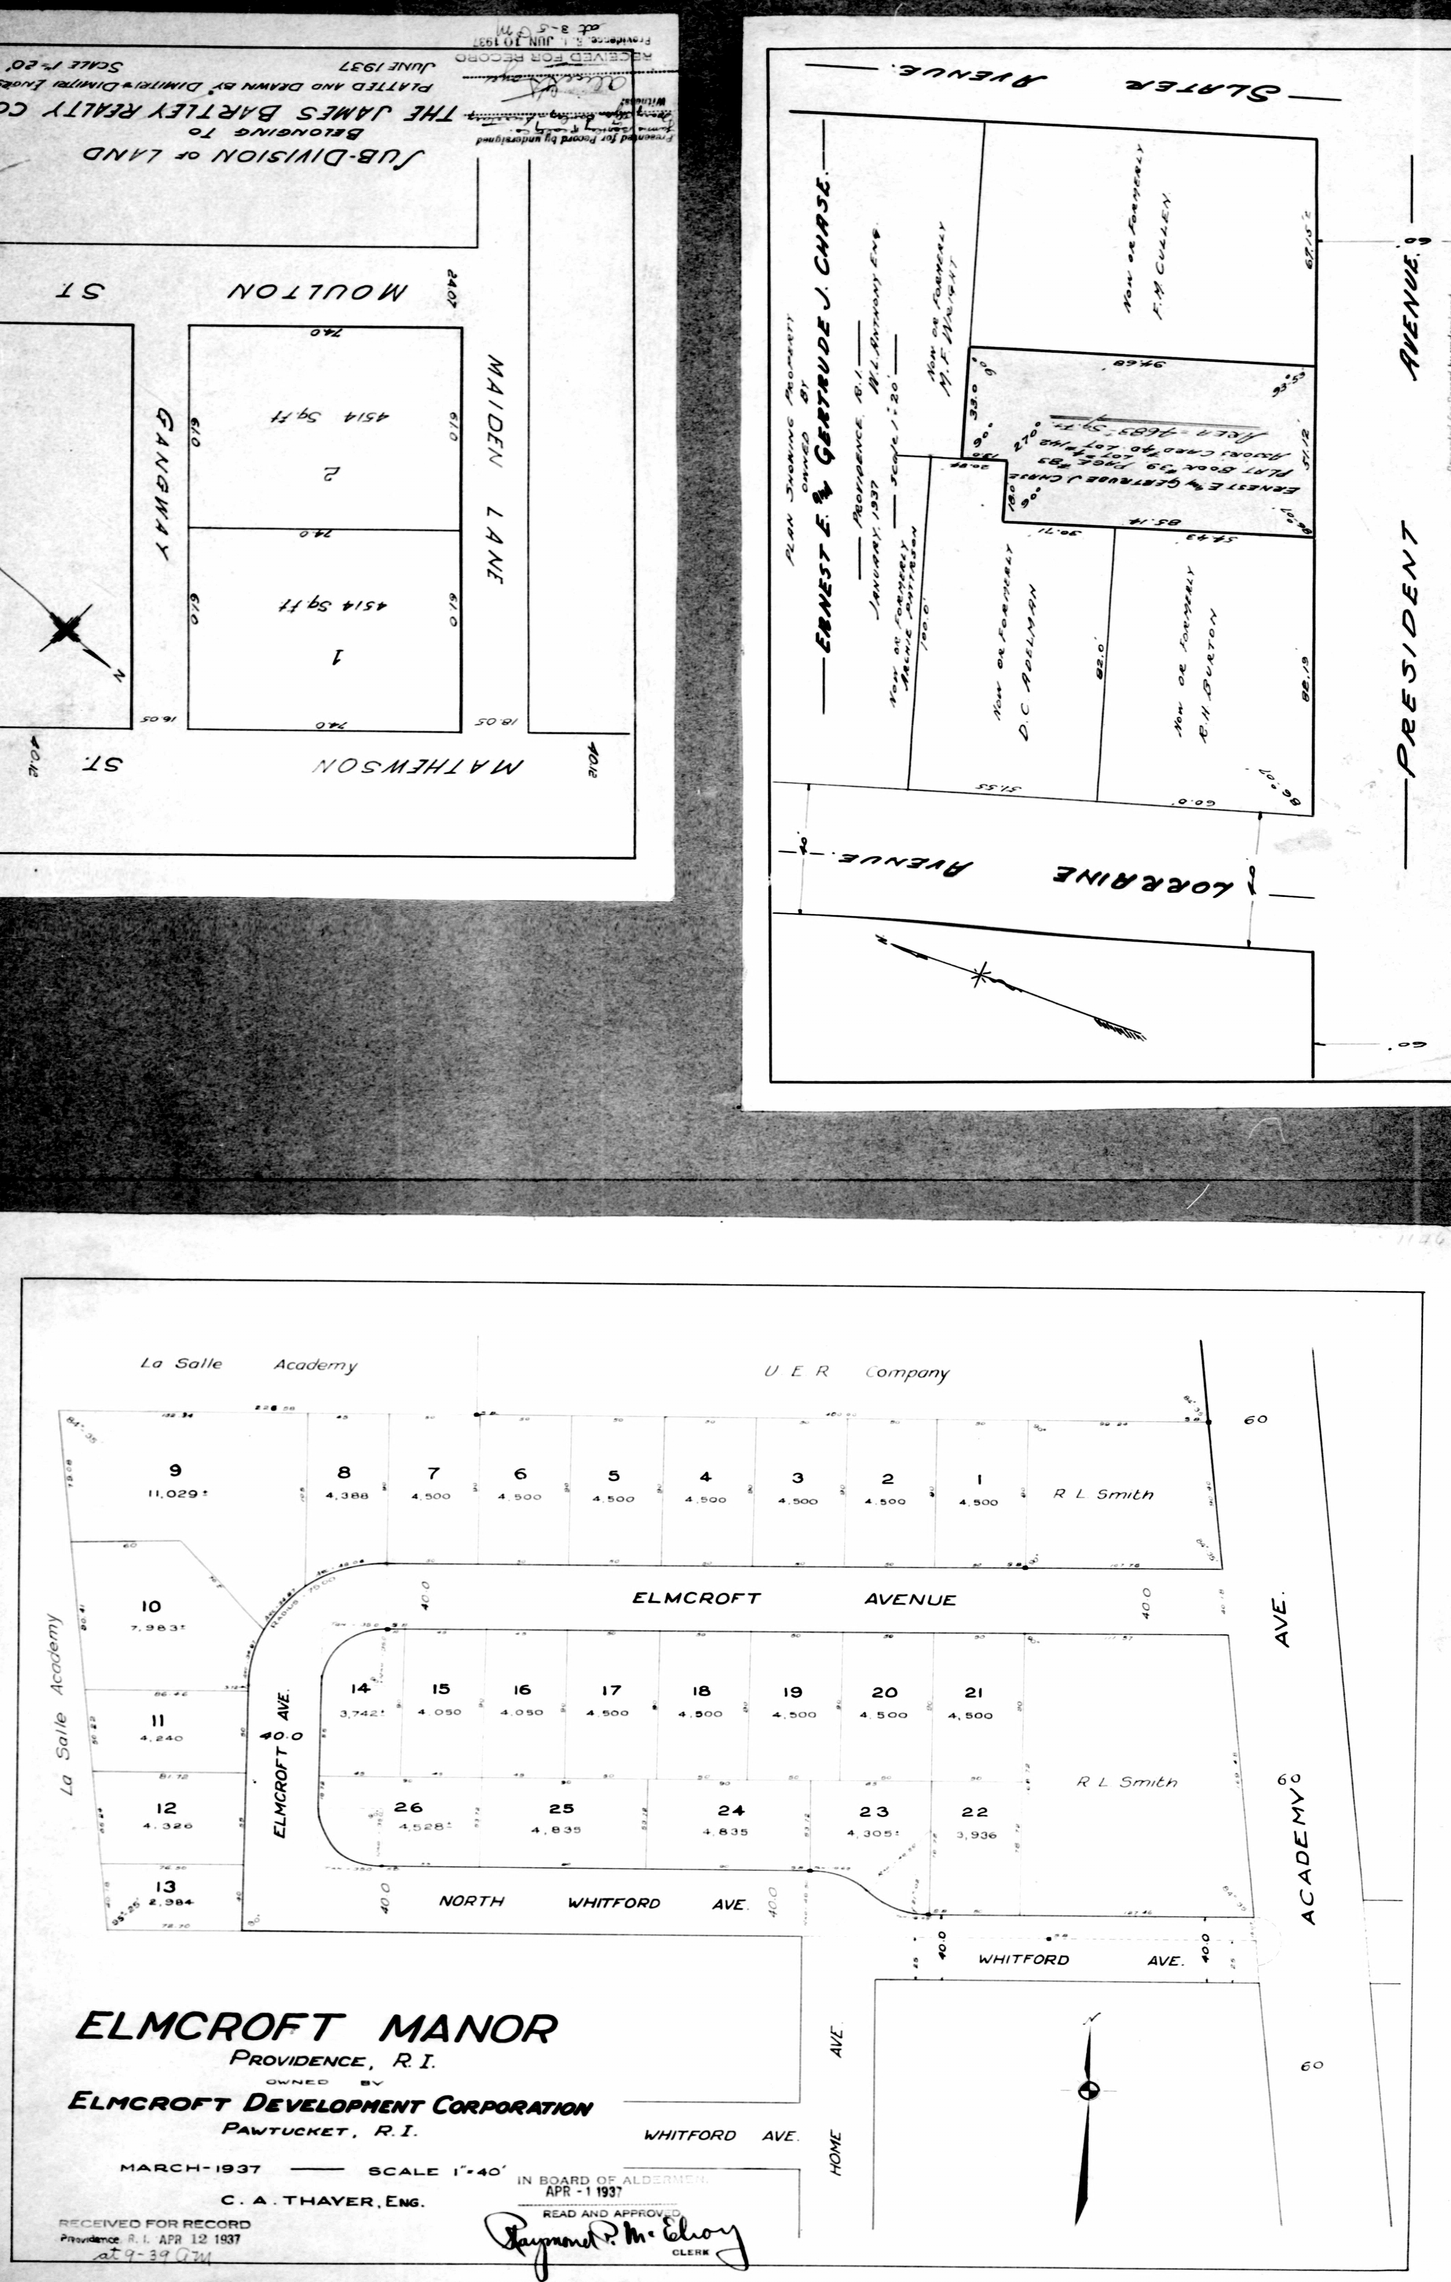

PLAN OF LAND
OWNED BY
JOSEPH T. & JOSEPHINE MASEAU
Providence R.I.
May 1936
Scale: 1"=10'
C.A. Thayer Eng
Providence R.I. MAY 29 1936
LAUREL AVE
COLE AVE

1145

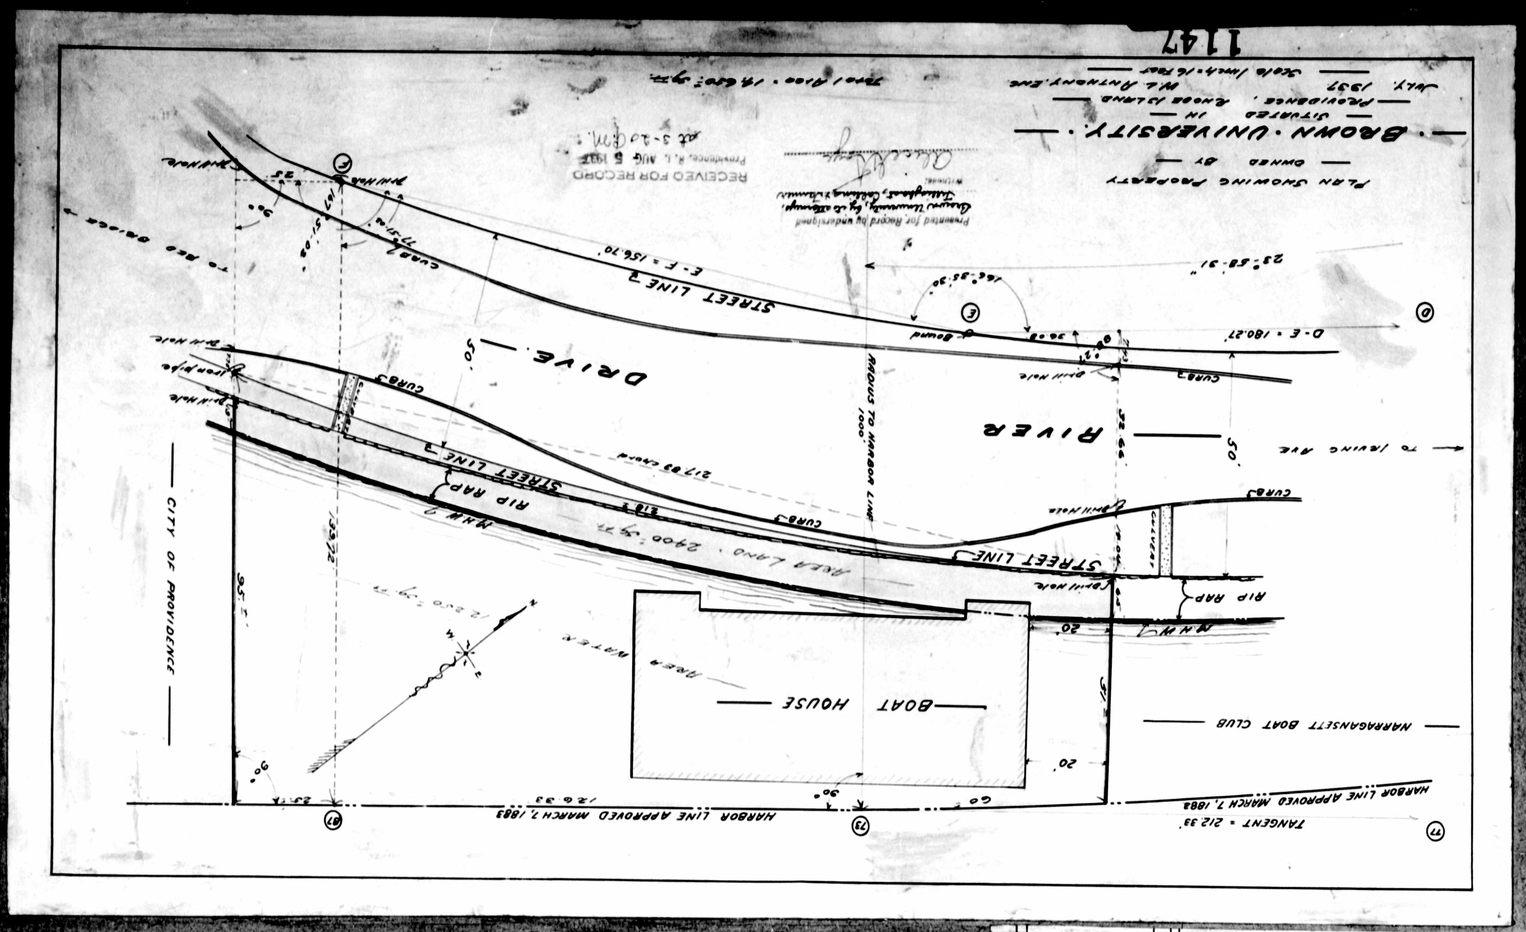
1146

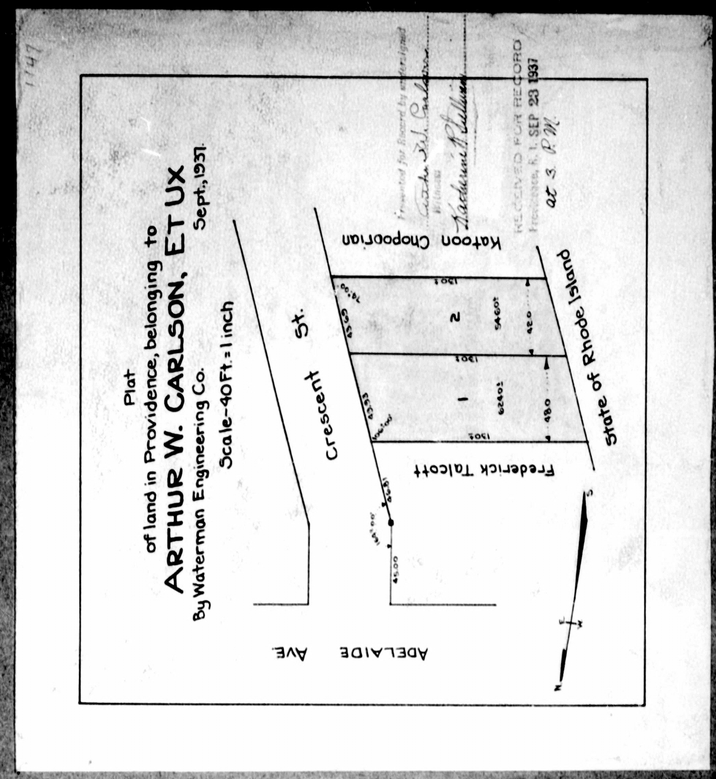

SUB-DIVISION OF LAND
BELONGING TO
THE JAMES BARTLEY REALTY CO.
PLATTED AND DRAWN BY DIMITRI & DIMITRI Engrs
JUNE 1937
SCALE 1"=20'
MAIDEN LANE
GANGWAY
MOULTON ST.
MATHEWSON ST.
1
4514 Sq Ft
2
4514 Sq Ft
740
610
240'
40'
16.05
N
RECEIVED FOR RECORD
Providence, R.I. JUN 10 1937
at 3-5 PM

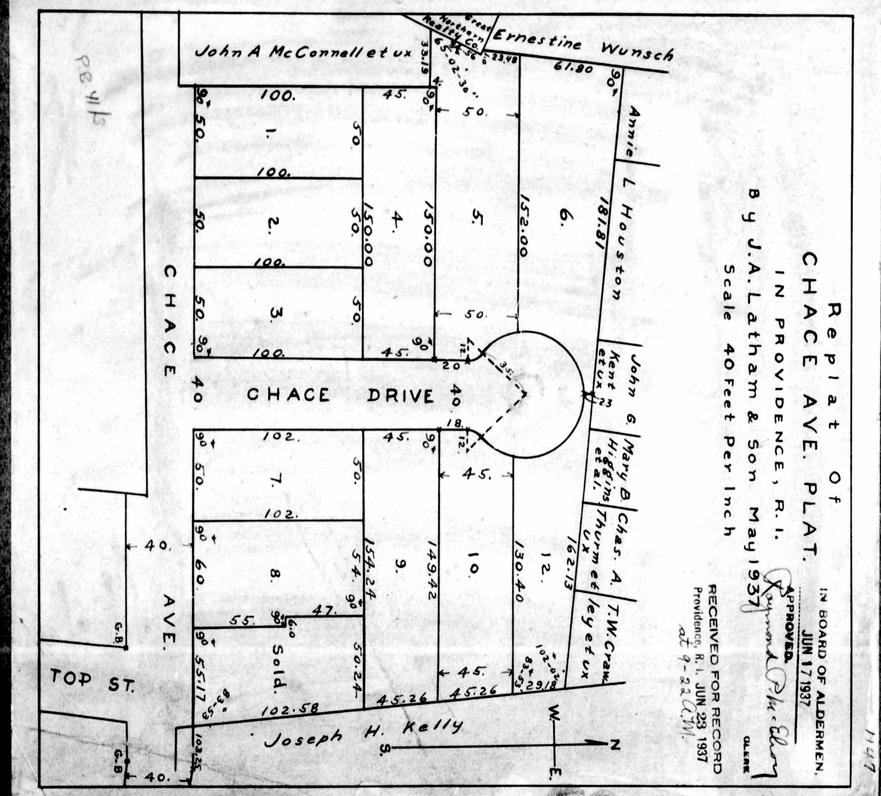

PLAN SHOWING PROPERTY OWNED BY
ERNEST E. & GERTRUDE J. CHASE.
PROVIDENCE, R.I.
JANUARY 1937
SCALE 1"=20'
W.L. BOTTOMLY ENG.
PRESIDENT AVENUE
LORRAINE AVENUE
SLATER AVENUE
Now or formerly F.M. CULLEN
Now or formerly M.F. WRIGHT
Now or formerly D.C. ADELMAN
Now or formerly E.H. BURTON
Now or formerly JAMES PARTRIDGE
Presented for Record by undersigned
RECEIVED FOR RECORD
Providence, R.I. FEB 15 1937
1-8 PM

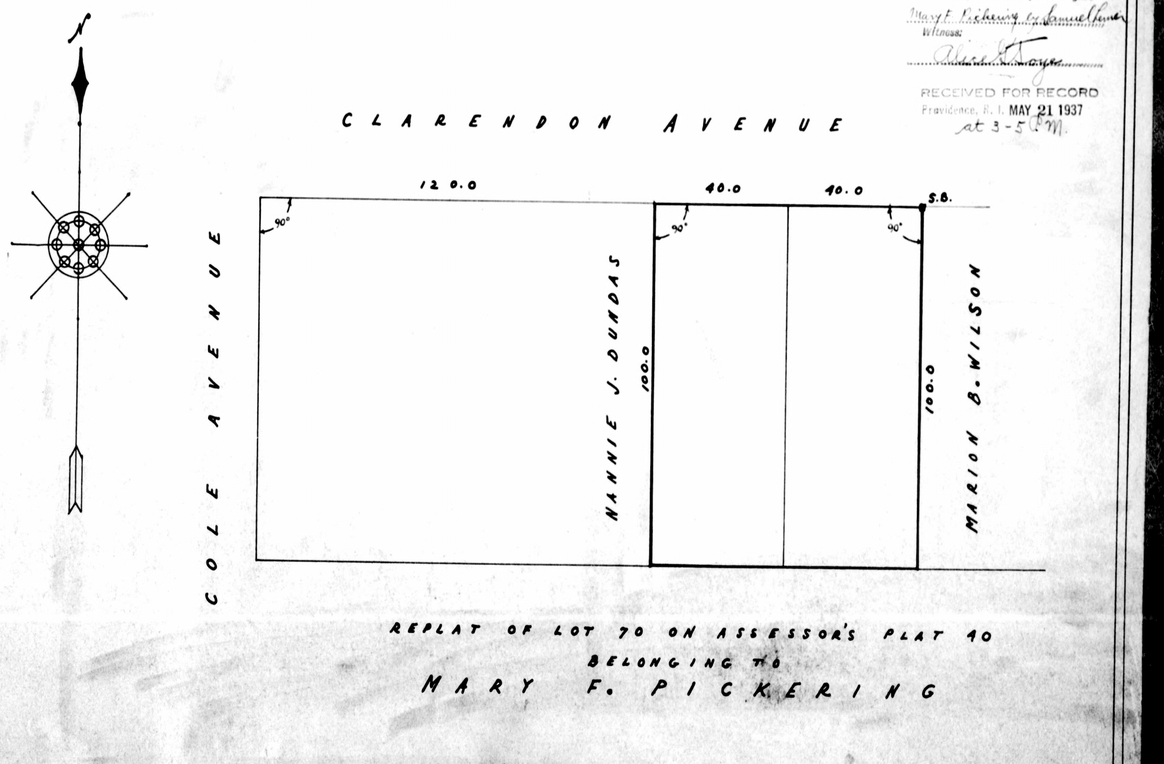

La Salle Academy
U E R Company
R L Smith
ELMCROFT AVENUE
ELMCROFT AVE.
NORTH WHITFORD AVE.
WHITFORD AVE.
ACADEMY AVE.
HOME AVE.
La Salle Academy
9 11,029±
8 4,388
7 4,500
6 4,500
5 4,500
4 4,500
3 4,500
2 4,500
1 4,500
10 7,983±
11 4,240
12 4,326
13 2,984
14 3,742±
15 4,050
16 4,050
17 4,500
18 4,500
19 4,500
20 4,500
21 4,500
26 4,528±
25 4,835
24 4,835
23 4,305±
22 3,936
ELMCROFT MANOR
PROVIDENCE, R.I.
OWNED BY
ELMCROFT DEVELOPMENT CORPORATION
PAWTUCKET, R.I.
MARCH-1937 —— SCALE 1"=40'
C.A. THAYER, ENG.
RECEIVED FOR RECORD
Providence R.I. APR 12 1937
at 9-39 AM
IN BOARD OF ALDERMEN
APR -1 1937
READ AND APPROVED
Raymond P. McElroy
CLERK

1147


PLAN SHOWING PROPERTY
OWNED BY
BROWN · UNIVERSITY ·
SITUATED IN
PROVIDENCE, RHODE ISLAND
July, 1937 Mt. ANTHONY, RHE
Scale 1inch = 16 Feet
Two Plans on 1/4 Sheet
RECEIVED FOR RECORD
Providence, R.I. AUG 5 1937
at 3-20 P.M.
STREET LINE
E-F = 156.70'
D-E = 180.27'
DRIVE
RIVER
RIP RAP
BOAT HOUSE
NARRAGANSETT BOAT CLUB
CITY OF PROVIDENCE
HARBOR LINE APPROVED MARCH 7, 1883
TANGENT = 212.33'
To IRVING AVE
To Red Cedar Point
23°-58'-31"
166°-35'-30"


Plat
of land in Providence, belonging to
ARTHUR W. CARLSON, ET UX
By Waterman Engineering Co. Sept, 1937
Scale-40Ft. = 1 inch
Presented for Record by undersigned
Witness:
RECEIVED FOR RECORD
Providence, R. I. SEP 23 1937
at 3 P.M.
Crescent St.
Frederick Talcott
Katoon Chopperian
State of Rhode Island
ADELAIDE AVE.
1
2


Replat Of
CHACE AVE. PLAT.
IN PROVIDENCE, R. I.
By J.A. Latham & Son May 1937
Scale 40 Feet Per Inch
IN BOARD OF ALDERMEN
APPROVED
JUN 17 1937
CLERK
RECEIVED FOR RECORD
Providence, R. I. JUN 23 1937
at 9-22 A.M.
John A McConnell et ux
Ernestine Wunsch
Annie L Houston
John G Kent et ux
Mary B Higgins et al
Chas. A Thurmer et ux
T.W Crane
Joseph H. Kelly
CHACE
CHACE DRIVE
AVE.
TOP ST.
Sold.
Great Neck Realty Co.
Neck Co.
1.
2.
3.
4.
5.
6.
7.
8.
9.
10.
12.
PB 4/5


Presented for Record by undersigned
Witness:
RECEIVED FOR RECORD
Providence, R. I. MAY 21 1937
at 3-5 P.M.
CLARENDON AVENUE
COLE AVENUE
12 0.0
40.0
40.0
S.B.
NANNIE J. DUNDAS
MARION B. WILSON
100.0
REPLAT OF LOT 70 ON ASSESSOR'S PLAT 40
BELONGING TO
MARY F. PICKERING
SAMUEL LEAKER, ENGINEER; MAY 21, 1937; SCALE 1"=20'

1147

Map of Land in Providence, R.I.,
Surveyed for
R. L. GREENE PAPER CO.
By Waterman Engineering Co.
Oct. 1937

Prepared for Record by undersigned
R. L. Greene Paper Co
By Frank L. Dresher
Surveyor
Alice K. Gage

RECEIVED FOR RECORD
Providence, R. I. NOV 10 1937
at 3-17 P.M.

Scale 40 Ft. to an inch.

MERINO POND

← To Main Line N.Y.N.H. & H.R.R.

Right of Way

Spur Track

Oil Tank (Buried)

Benjamin Gittleman

Area - 84754 Sq. Ft.

WOONASQUATUCKET RIVER

RACEWAY

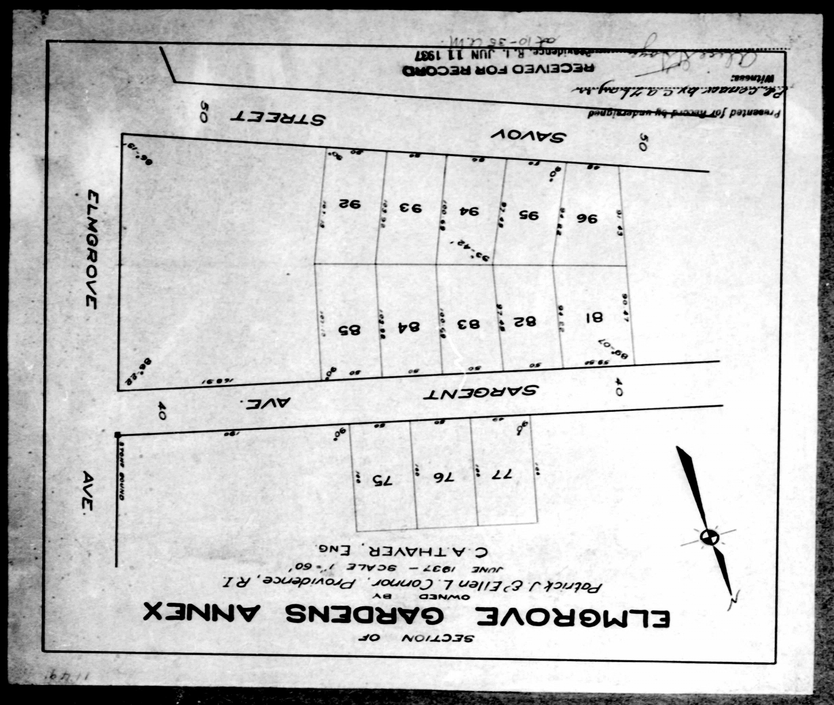
Bridge

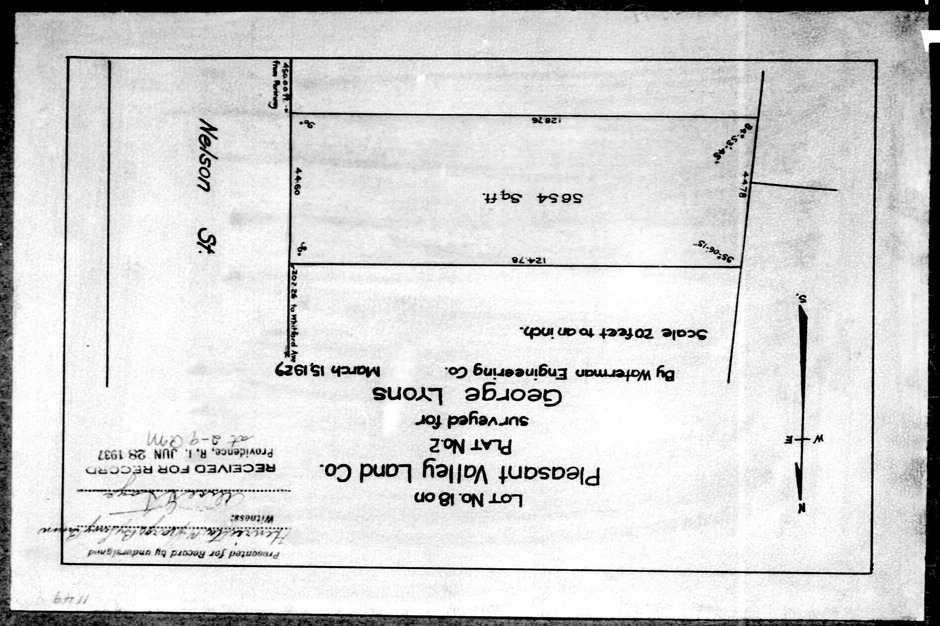
PONAGANSETT AVE.

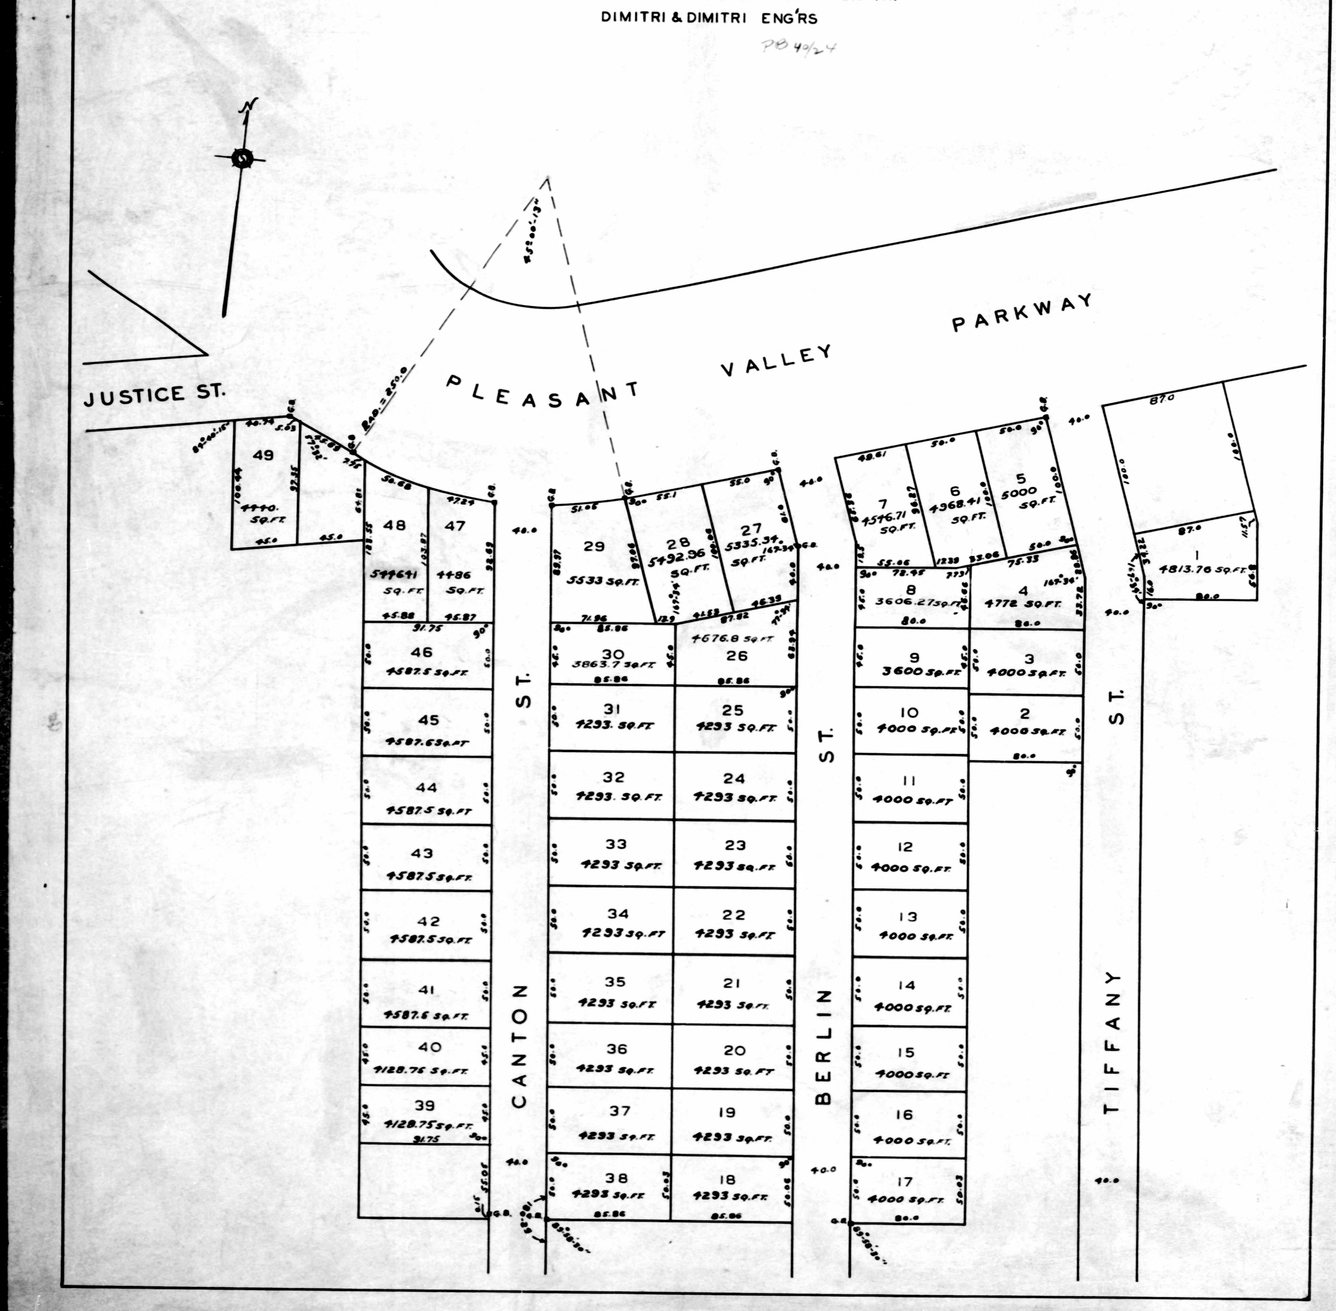
BARBARA ST.

1148

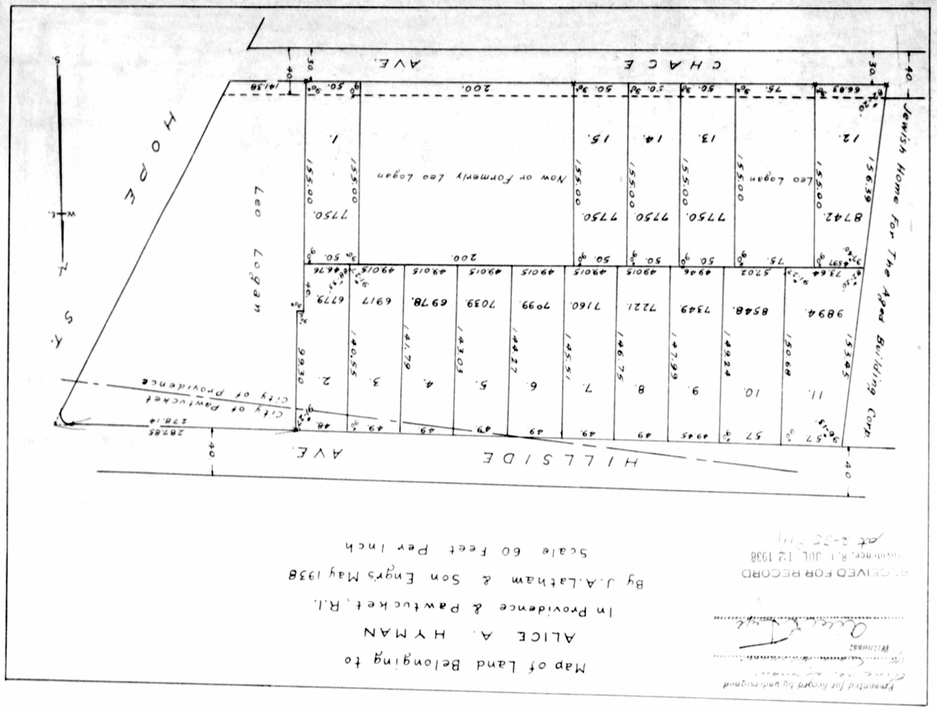
1149

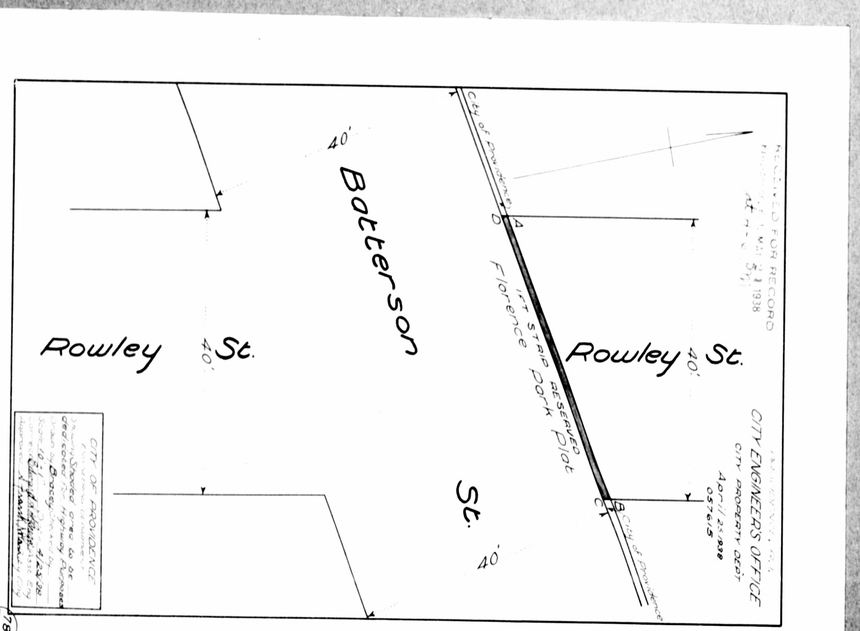

ELMGROVE GARDENS ANNEX
SECTION OF
OWNED BY
Patrick J. & Ellen L. Connor, Providence, R.I.
JUNE 1937 - SCALE 1"=60'
C. A. THAYER, ENG.
ELMGROVE AVE.
SARGENT AVE.
SAVOY STREET
40
50
77
76
75
81
82
83
84
85
96
95
94
93
92
RECEIVED FOR RECORD
Providence, R. I. JUN 11 1937
Presented for Record by undersigned

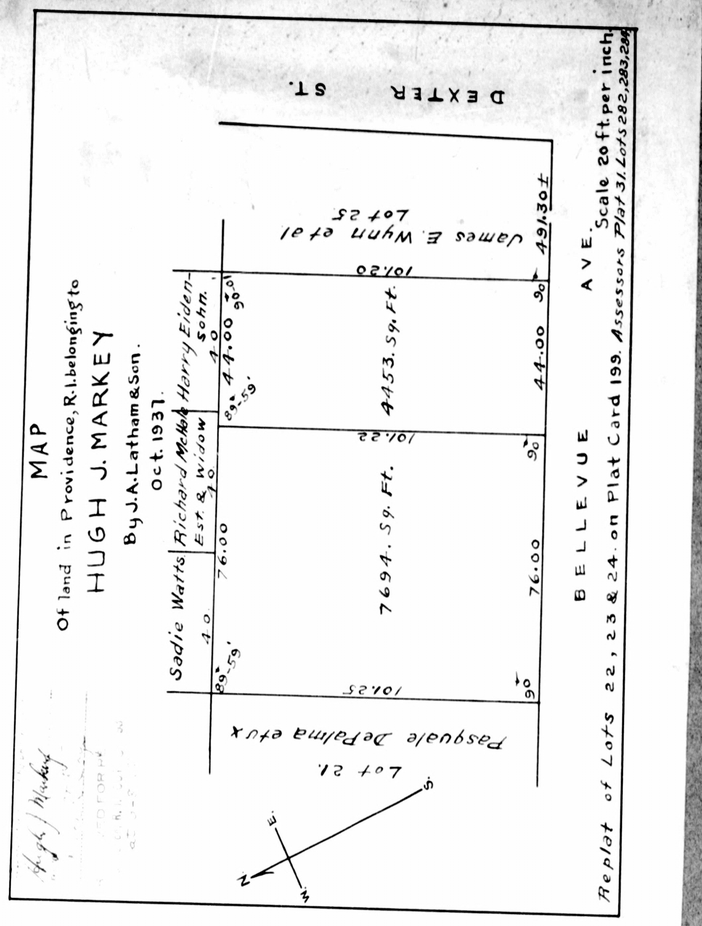

Lot No. 18 on
Pleasant Valley Land Co.
PLAT No. 2
surveyed for
George Lyons
By Waterman Engineering Co. March 15, 1929
Scale 20 feet to an inch.
Nelson St.
5654 Sq. ft.
124.76
44.60
44.78
126.76
RECEIVED FOR RECORD
Providence, R. I. JUN 28 1937
Presented for Record by undersigned

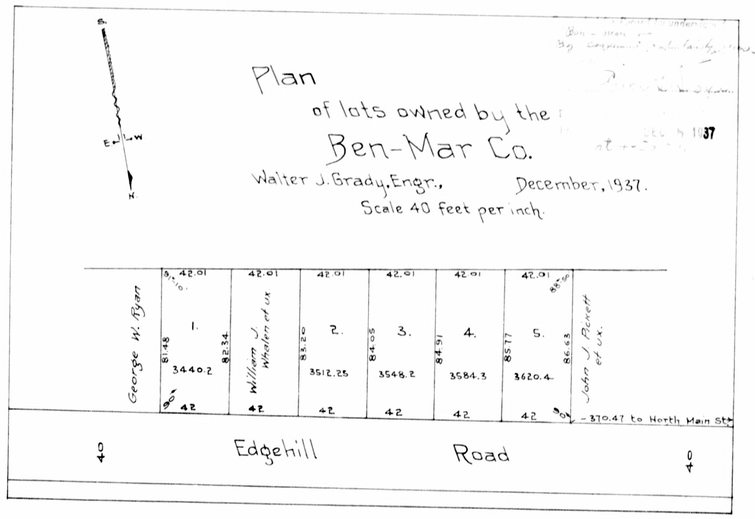

RONCI PLAT
BELONGING TO
MARIA GUILIANO
PROVIDENCE, R.I.
Being a replat of lots numbered 16, 23, 28, 30, 31 and 33 to 52, 54 to 75
101 to 150 inc., on "PLEASANT VALLEY PARK owned by E.P. MASSE
by J.A. Latham Oct. 1911"
MAY 1938 SCALE 50FT. PER IN.
DIMITRI & DIMITRI ENG'RS
Presented for Record by undersigned
Witness:
RECEIVED FOR RECORD
Providence, R.I. MAY 25 1938
at 10-20 A.M.
PB 4a/24
JUSTICE ST.
PLEASANT VALLEY PARKWAY
CANTON ST.
BERLIN ST.
TIFFANY ST.
49
4990. SQ.FT.
48
5446.41 SQ.FT.
47
4486 SQ.FT.
46
4587.5 SQ.FT.
45
4587.63 SQ.FT.
44
4587.5 SQ.FT.
43
4587.5 SQ.FT.
42
4587.5 SQ.FT.
41
4587.5 SQ.FT.
40
4128.76 SQ.FT.
39
4128.75 SQ.FT.
29
5533 SQ.FT.
28
5492.96 SQ.FT.
27
5935.39 SQ.FT.
30
3863.7 SQ.FT.
4676.8 SQ.FT.
26
31
4293. SQ.FT.
25
4293 SQ.FT.
32
4293. SQ.FT.
24
4293 SQ.FT.
33
4293 SQ.FT.
23
4293 SQ.FT.
34
4293 SQ.FT.
22
4293 SQ.FT.
35
4293 SQ.FT.
21
4293 SQ.FT.
36
4293 SQ.FT.
20
4293 SQ.FT.
37
4293 SQ.FT.
19
4293 SQ.FT.
38
4293 SQ.FT.
18
4293 SQ.FT.
7
4576.71 SQ.FT.
6
4368.41 SQ.FT.
5
5000 SQ.FT.
8
3606.27 SQ.FT.
4
4778 SQ.FT.
9
3600 SQ.FT.
3
4000 SQ.FT.
10
4000 SQ.FT.
2
4000 SQ.FT.
11
4000 SQ.FT.
12
4000 SQ.FT.
13
4000 SQ.FT.
14
4000 SQ.FT.
15
4000 SQ.FT.
16
4000 SQ.FT.
17
4000 SQ.FT.
1
4813.76 SQ.FT.

1149


Map of Land Belonging to
ALICE A. HYMAN
In Providence & Pawtucket, R.I.
By J.A.Latham & Son Engrs May 1938
Scale 60 Feet Per Inch
HILLSIDE AVE.
CHACE AVE.
HOPE ST.
Leo Logan
Now or Formerly Leo Logan
Jewish Home for The Aged Building Corp
City of Pawtucket
City of Providence
RECEIVED FOR RECORD
Providence, R.I. JUL. 12 1938
At 2-32 P.M.


Batterson
Rowley St.
Rowley St.
St.
40'
City of Providence
Florence Park Plat
RECEIVED FOR RECORD
CITY ENGINEER'S OFFICE


MAP
Of land in Providence, R.I. belonging to
HUGH J. MARKEY
By J.A. Latham & Son.
Oct. 1937.
DEXTER ST.
BELLEVUE AVE.
Scale 20 ft. per inch
Pasquale DePalma et ux
Lot 21.
Sadie Watts
Richard Mehan Est. & Widow
Harry Eiden-sohn.
James E. Wynn et al
Lot 25
7694. Sq. Ft.
4453. Sq. Ft.
Replat of Lots 22, 23 & 24 on Plat Card 199. Assessors Plat 31, Lots 282, 283, 284


Plan
of lots owned by the
Ben-Mar Co.
Walter J. Grady, Engr., December, 1937.
Scale 40 feet per inch
George W. Ryan
William J. Wheeler et ux
John J. Perrett et ux
1.
2.
3.
4.
5.
3440.2
3512.25
3548.2
3584.3
3620.4
Edgehill Road
370.47 to North Main St.

1151

781/57

CITY OF PROVIDENCE
ENGINEERING DEPARTMENT
Showing Proposed Cul-de-sac W/Vic Con
Branch Ave & Charles St.
Drawn by R.E.G. Checked by
Scale 1"=10' Date Dec 7/1937
Corrected by Edward F. Gaynor Jr. C.E.
Approved Chas. F. Cady City Engr.

APPROVED
MAY 18 1938
Raymond P. Whelan
CLERK
IN BOARD OF ALDERMEN,
MAY 18 1938
APPROVED

BRANCH AVE

ADMIRAL HOPKINS SQUARE
City of Prov.
80
R.180.
Arc 138.86
Tan 37° 10' 00"
Area 0.586 Ac.
7678

CHARLES ST

RECEIVED FOR RECORD
Providence, R.I. MAY 28 1938
at 10-44 A.M.

CITY ENGINEER'S OFFICE
PROVIDENCE, R.I.
CITY PROPERTY DEPT.
Dec. 2, 1937.
057426

781/58

CITY OF PROVIDENCE
ENGINEERING DEPARTMENT
Showing Proposed Cul-de-sac NE Cor.
Branch Ave & Hawkins St.
Drawn by R.E.G. Checked by
Scale 1"=10' Date Dec 7/1937
Corrected by Edward F. Gaynor Jr. C.E.
Approved Chas. F. Cady City Engr.

APPROVED
MAY 18 1938
Raymond P. Whelan
CLERK

BRANCH AVE

ADMIRAL HOPKINS SQUARE
City of Prov.
80
R.180.
Arc 138.86
Tan 37° 10' 00"
Area 0.586 Ac.
7584

HAWKINS ST

RECEIVED FOR RECORD
Providence, R.I. MAY 28 1938
at 10-44 A.M.

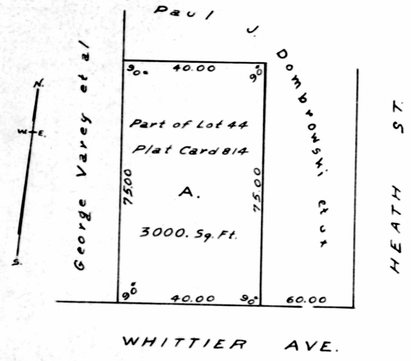
CITY ENGINEER'S OFFICE
PROVIDENCE, R.I.
CITY PROPERTY DEPT.
Dec. 2, 1937.
057425

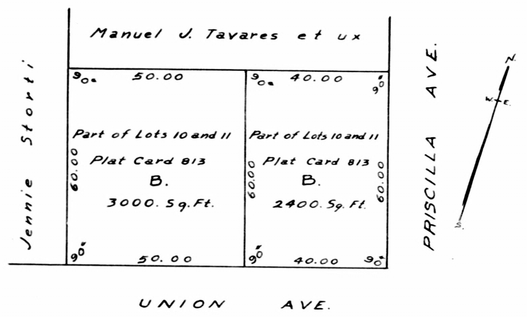
Presented for Record by undersigned
John B. Carpenter, by Edward C. Gaynor
Witness:
Katherine R. Healy

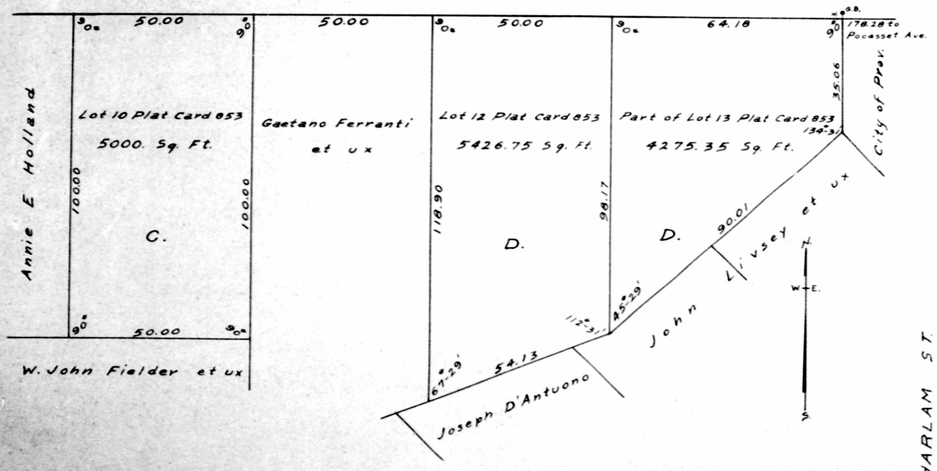
RECEIVED FOR RECORD
Providence, R.I. SEP 16 1938
at 11.38 A.M.

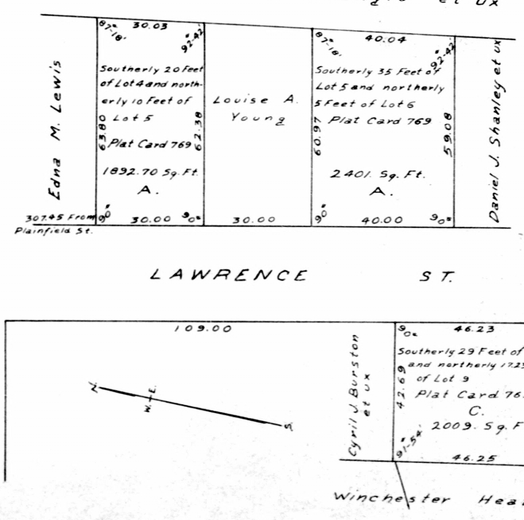
Commissioner's Plan of Lots in Providence, Rhode Island
showing division between the heirs of Byron A. Smith.
John B. Carpenter, Commissioner
By J. A. Latham & Son Engr's Aug 1938
Scale 20 Feet Per Inch

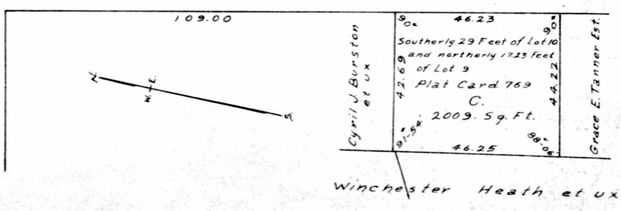
Lots lettered A are set off to Earl F. Baldwin Jr.
Lots lettered B are set off to Sibyl S. Follett
Lots lettered C are set off to Byron A. Smith 3rd and Richard B Smith
Lots lettered D are set off to Lillian G. L'Heureux



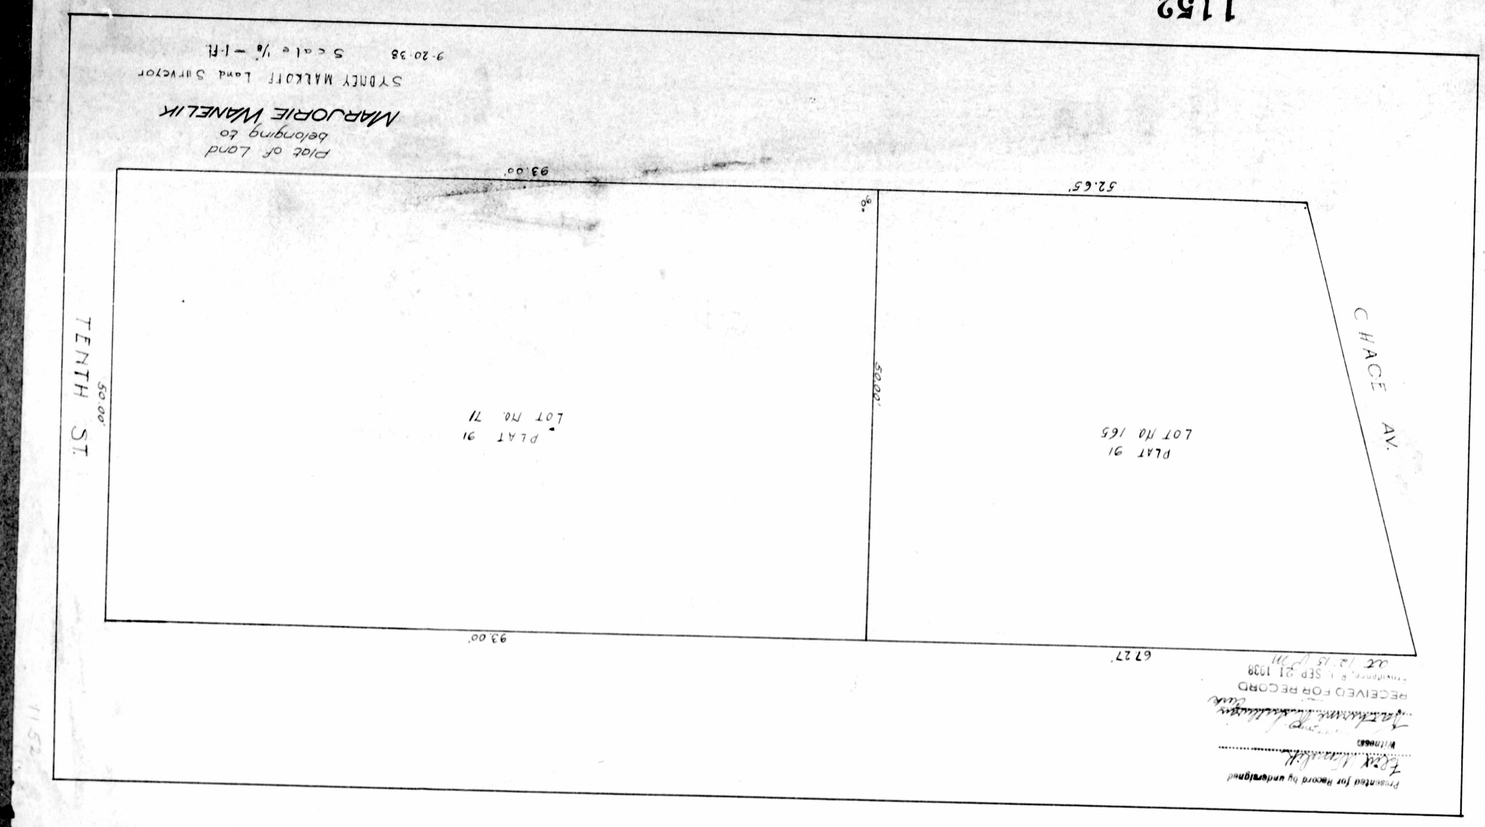


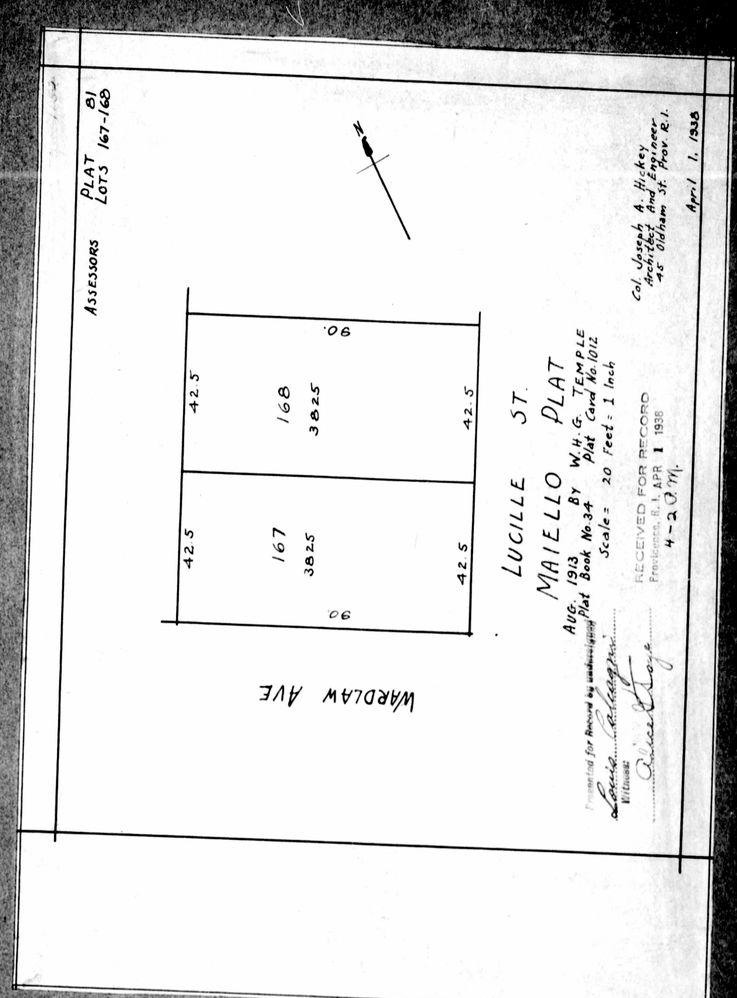


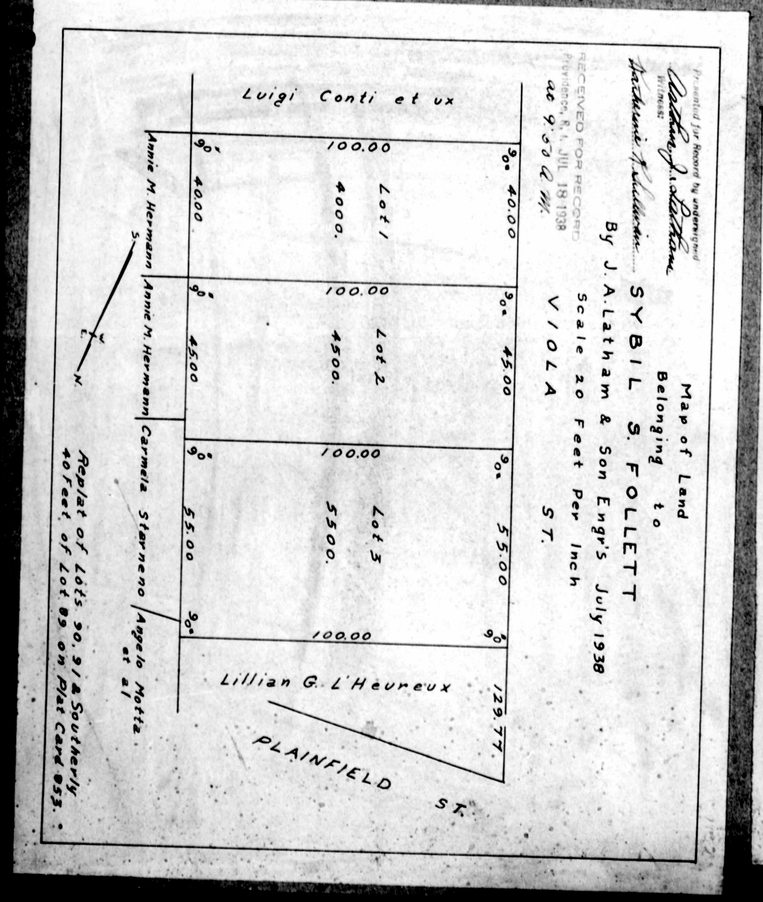


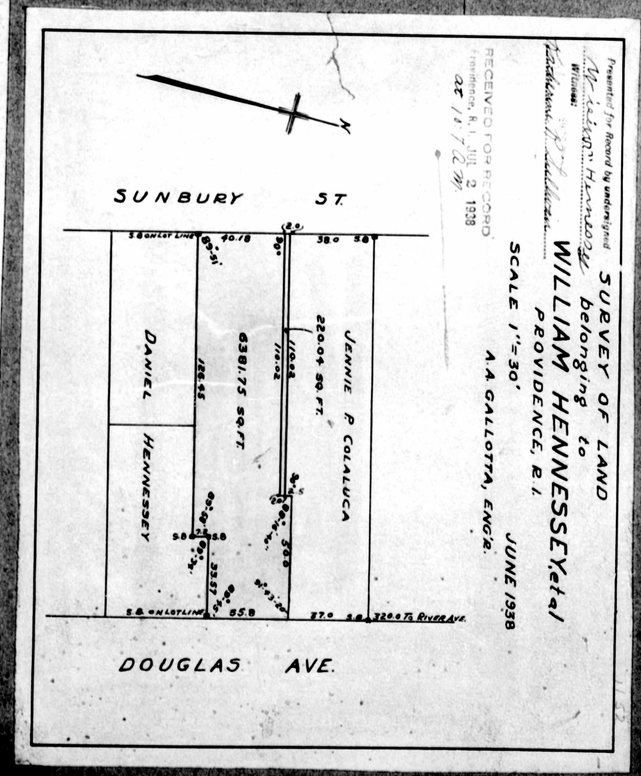


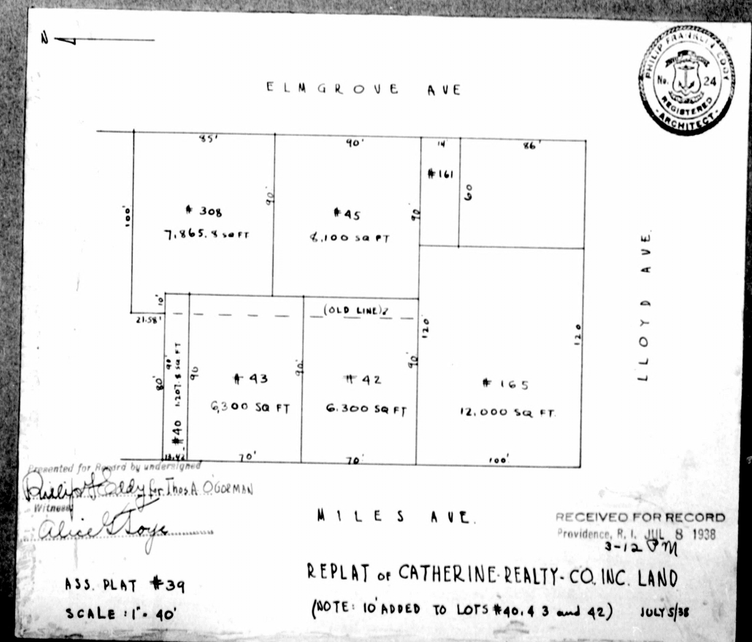
1152


1152
Plat of Land
belonging to
MARJORIE WANELIK
STANLEY MALKOFF Land Surveyor
9.20.38 Scale 1/8 - 1 ft
TENTH ST
CHACE AV.
PLAT 91
LOT No 165
PLAT 91
LOT No 71
93.00
93.00
52.65'
67.27'
80.00
RECEIVED FOR RECORD
SEP 21 1938

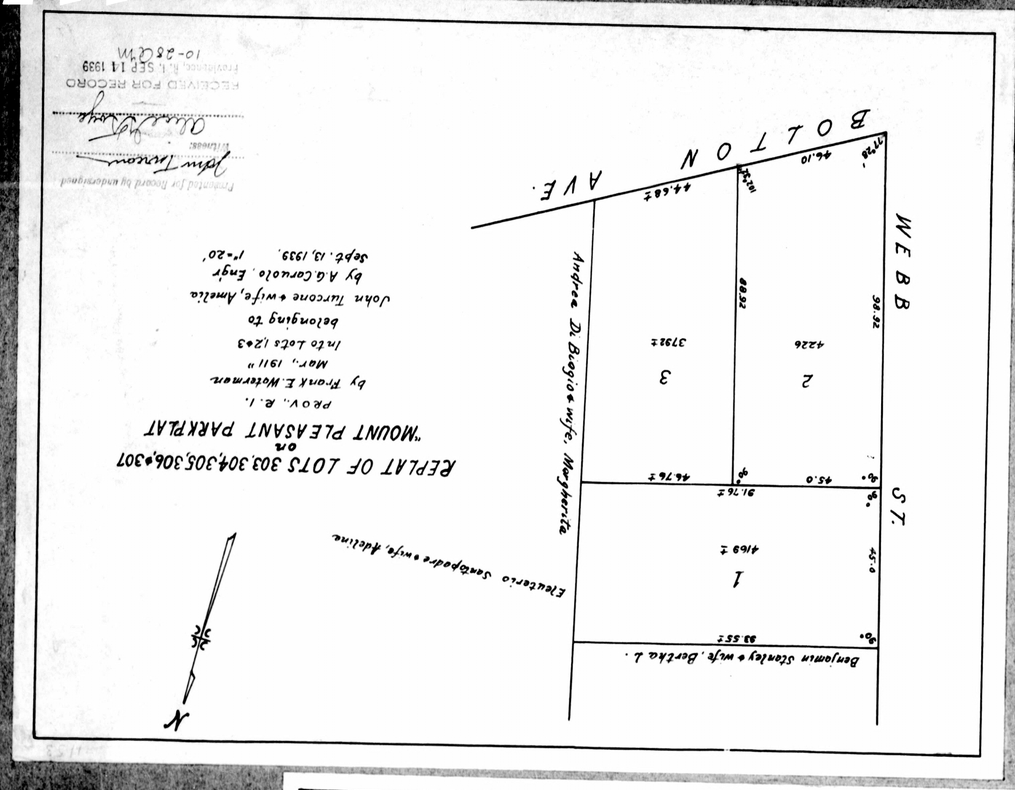

ASSESSORS PLAT 81
LOTS 167-168
WARDLAW AVE
90'
42.5
168
3825
42.5
42.5
167
3825
42.5
90'
LUCILLE ST.
MAIELLO PLAT
AUG. 1913 BY W.H.G. TEMPLE
Plat Book No 34 Plat Card No 1012
Scale = 20 feet = 1 inch
Col. Joseph A. Hickey
Architect and Engineer
45 Oldham St. Prov. R.I.
April 1, 1938
RECEIVED FOR RECORD
Providence, R.I. APR 1 1938
4-20 M.

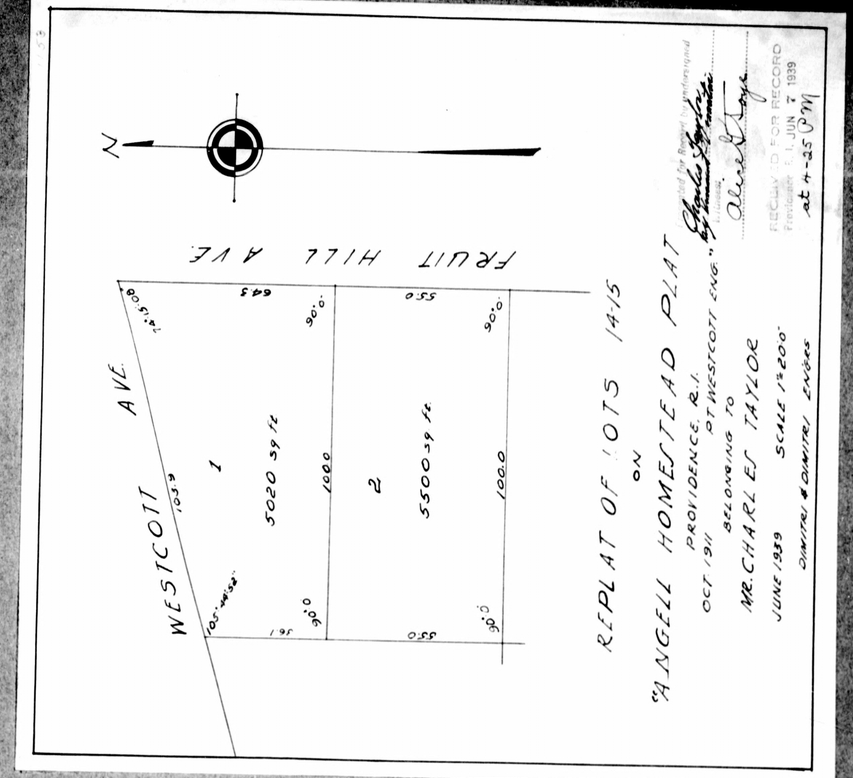

Map of Land
Belonging to
SYBIL S. FOLLETT
By J.A.Latham & Son Engr's. July 1938
Scale 20 Feet Per Inch
VIOLA ST.
Luigi Conti et ux
Annie M. Hermann
Annie M. Hermann
Carmela Starneno
Angelo Motta et al
Lillian G. L'Heureux
PLAINFIELD ST.
90° 40.00
90° 45.00
90° 55.00
90° 129.77'
100.00
Lot 1
4000.
100.00
Lot 2
4500.
100.00
Lot 3
5500.
100.00
90° 40.00
90° 45.00
90° 55.00
Replat of Lots 90, 91 & Southerly
40 Feet of Lot 89 on Plat Card 853.
RECEIVED FOR RECORD
Providence, R.I. JUL 19 1938
at 9:50 A M.

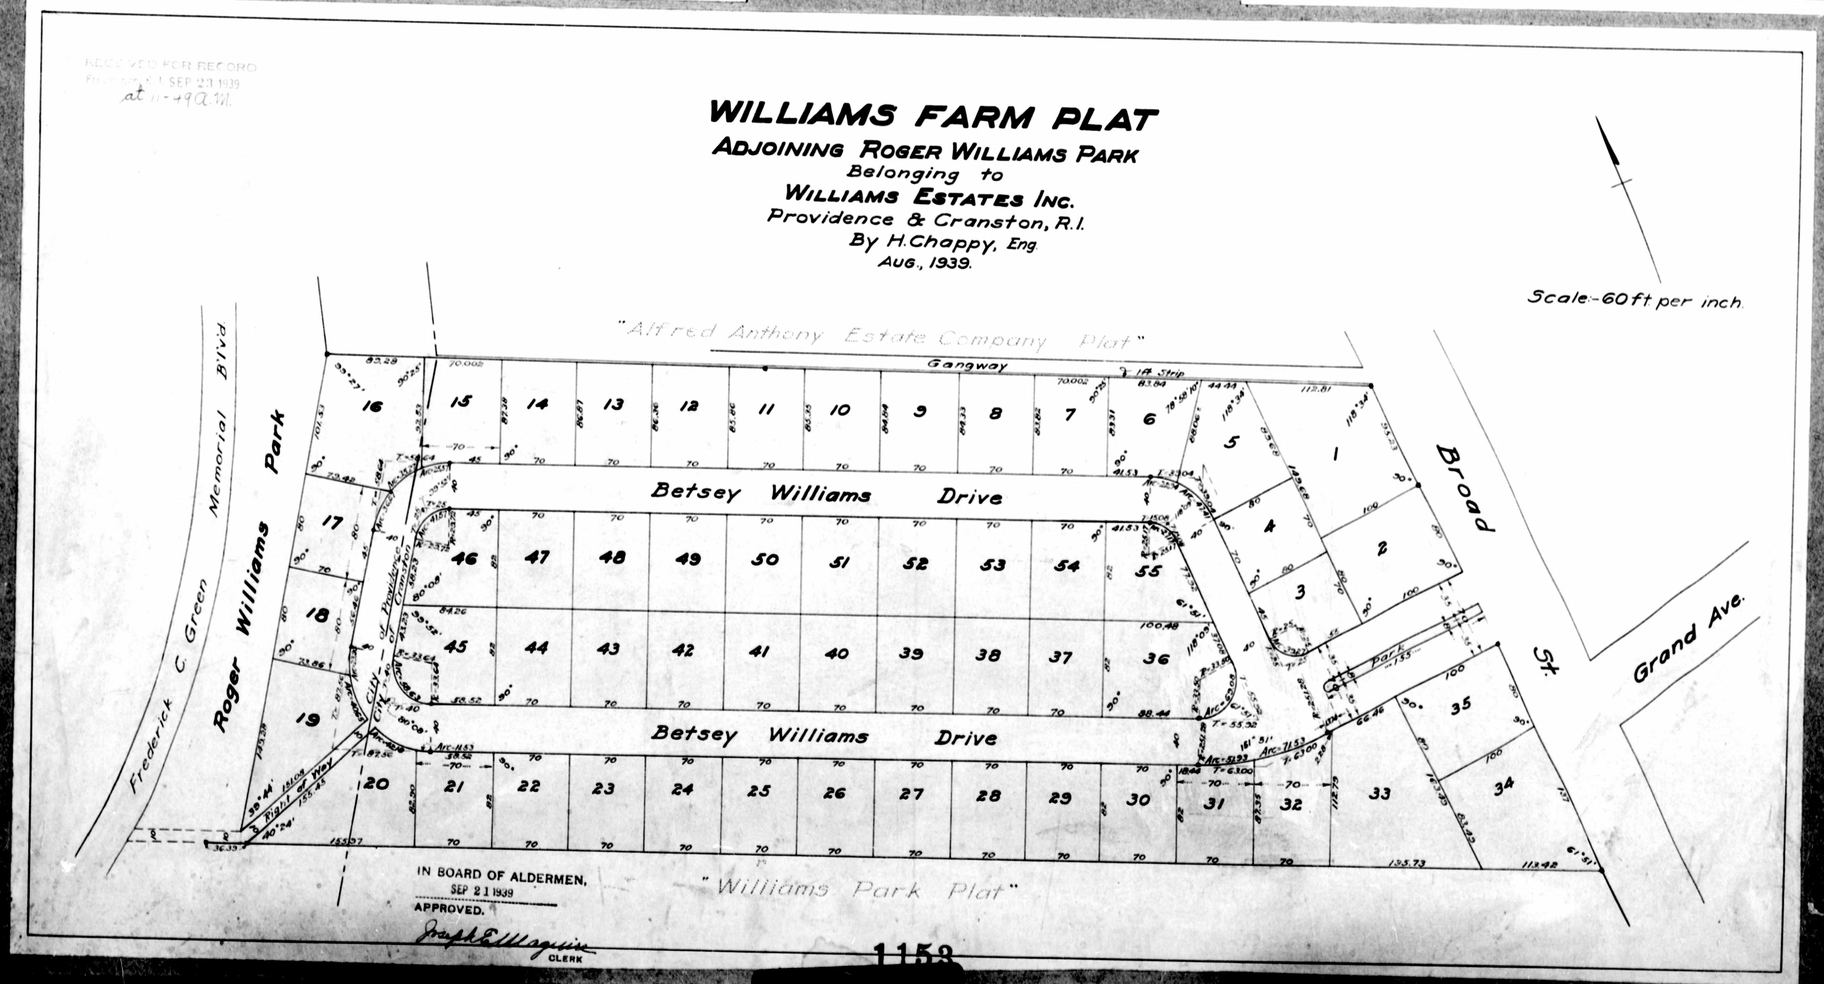

SURVEY OF LAND
belonging to
WILLIAM HENNESSEY et al
PROVIDENCE, R.I.
SCALE 1"=30'
JUNE 1938
A.A. GALLOTTA, ENG'R.
RECEIVED FOR RECORD
Providence, R.I. JUL 2 1938
at 11:12 M
SUNBURY ST.
DOUGLAS AVE.
DANIEL HENNESSEY
JENNIE P COLALUCA
220.04 SQ FT.
6381.75 SQ.FT.
S.E. ON LOT LINE
S.E. 220.0 TO RIVER AVE.
27.0
85.9


ELMGROVE AVE
LLOYD AVE
MILES AVE.
#308
7,865.4 SQ FT
#45
6,100 SQ FT
#161
#43
6,300 SQ FT
#42
6,300 SQ FT
#165
12,000 SQ FT
(OLD LINE)
PHILIP A. FOLEY
No. 24
REGISTERED
ARCHITECT
RECEIVED FOR RECORD
Providence, R.I. JUL 8 1938
3-12 PM
ASS. PLAT #39
SCALE: 1" = 40'
REPLAT of CATHERINE REALTY CO. INC. LAND
(NOTE: 10' ADDED TO LOTS #40, 43 and 42) JULY 5/38

1153


REPLAT OF LOTS 303,304,305,306,307
ON
"MOUNT PLEASANT PARKPLAT
PROV., R. I.
by Frank E. Waterman.
Mar., 1911"
Into Lots 1,2 & 3
belonging to
John Turcone & wife, Amelia
by A.G. Corvolo, Engr
Sept. 13, 1933. 1"=20'
WEBB ST.
BOLTON AVE.
Andrea D. Biagio & wife, Margherita
Benjamin Stanley & wife, Bertha L.
Estatorio Sarabpdro & wife, Adeline
1
4169 ±
2
4226
3
3732
98.92
91.76±
45.0
46.76±
44.68±
46.10
93.55±
N


ANGELL HOMESTEAD PLAT
REPLAT OF LOTS 14/15
ON
PROVIDENCE, R.I.
OCT. 1911
BELONGING TO
MR. CHARLES TAYLOR
SCALE 1"=200'
JUNE 1939
DIMITRI & DIMITRI ENGRS
RECEIVED FOR RECORD
Freelance, R.I. JUN 7 1939
at 4-25 P.M.
FRUIT HILL AVE.
WESTCOTT AVE.
1
5020 sq ft
2
5500 sq ft
100.0
55.0
90°0'
N


WILLIAMS FARM PLAT
ADJOINING ROGER WILLIAMS PARK
Belonging to
WILLIAMS ESTATES INC.
Providence & Cranston, R.I.
By H.Chappy, Eng.
Aug., 1939.
Scale-60 ft per inch
"Alfred Anthony Estate Company Plat"
Gangway
Betsey Williams Drive
Betsey Williams Drive
Roger Williams Park
Frederick C. Green Memorial Blvd
City of Providence
Broad St.
Grand Ave.
Park
"Williams Park Plat"
IN BOARD OF ALDERMEN,
SEP 21 1939
APPROVED.
CLERK
RECEIVED FOR RECORD
SEP 23 1939
at 11-49 A.M.
1153