Weybosset Street

Printery St

Woonsocket Co.

Asa Olney Lot

179.18 from cor to angle

179.33 from Angle to St

Isaac Thurber

Livingstone Avenue

Mechanics Avenue

Isaac Thurber

North Main St

Smithfield Pike

James C. Barstow

Reynolds

N.S.P.

Showing a new division line between the land of

A.C. BARSTOW & Wm H REYNOLDS

Surveyed & drawn by
Wm S Harris Oct 16. 1865

Recorded Oct 28th 1865
Witness Samuel B Brown City Clerk

Plat Book 6 page 46

The

BELDEN PLAT

OF LOTS ON NORTH MAIN ST
Near Allen's Printworks
Platted & drawn May 1865
by C E PAINE

Scale 50 ft per inch
Denotes more or less

The outlines of this plat were copied from a Plat made by Wm S Harris Oct 1851

City of Providence, R. I. Edward M. Flanagan, Recorder of Deeds, Photographed by Micro-Photography Co., Boston, Mass. August 17, 1953

Map
of lots belonging to
ESTATE of Wm TALLMAN dec'd
Surveyed & drawn Jan 18th 1860
by Wm S. Haines

Scale 20 ft to an inch
by Old Iron Measure

Recorded March 30th 1860
Witness Samuel W Brown City Clerk

Note The lot are numbered as on Assessors Plats N° 24

Pine Street

Lot 361 — Lot 363 — Ray Spink — Lot 364 — Lot 365 — Lot 362

Foster St

Lot 249 Henry B. Davis

Lot 250 Chester Hutchens

Plat Book 6 page 48

Lippit Street

Susan E. Olney
Area 92569 sq ft

Mary Ann Mallett

Wm Brown's Wife

Lucinda Short

H. C. Buckbee

Robert Williamson

Mallett St

Malcolm Meadow

Camp St

Range of old lane and centre of wall
S 87° 30' E 438.4 ft

Range of old lane and centre of wall
S 87° 30' E 438.4 ft

John T. Parks

Moses Ingell

Mary Ann Mallett

MAP
of Land belonging to
SUSAN E. OLNEY
Surveyed & drawn by Wm S Haines
April 16th 1860

Scale 20 ft to an inch
By U S Standard Measure

Recorded April 16th 1860
Witness Samuel W Brown City Clerk

Plat Book 6. Page 49

Ridge of Cobblestone

Valley

Ridge of Cobblestone

Old Lane

Old Lane

Old Lane

Lane road or Common
about 20 ft wide Down to Water St

Foster St

John St

Grove Street

Plan Meadow

Meadow Meridian

PLAT of
HOUSE LOTS in PROVIDENCE R I
belonging to
S. A. Irons & W. D. Sheffield

Surveyed & platted May 1860 by

Scale 20 ft to an inch — All measurements in feet & decimals — U S Stand'd measure

Recorded

City of Providence, R. I. Edward M. Flanagan, Recorder of Deeds, Photographed by Micro-Photography Co., Boston, Mass. August 17, 1953

Joseph R. Brown

Oren A. Batton and Christopher T. Keith

Nº 2 1100 sq ft

Nº 3 1100 sq ft

Nº 1 1100 sq ft

Nº 4 1100 sq ft

Frances S. Lippitt

Charlotte A. Goddard and heirs of Wm G. Goddard

Compton St

Sampson St

Marion Street

Waterman Street

Bassett St

Prospect St

Short Avenue

PLAT
of land belonging
to
Mrs. Cornelia F. Greene

Platted Oct. 9 1866
by Cushing & De Wolf

Scale 50 ft to an inch.

Recorded Oct. 15 1866
Witness G. A. Williamsen
Recorder of deeds

Plat Book 6 page 50

High St.

Harkness St

125.45	1	B	C	14	15	D	C	28
	2	B	C	13	16	D	C	27
	3	A	A	12	17	C	C	26
	4	A	A	11	18	C	D	25
	5	D	C	10	19	B	D	24
	6	D	B	9	20	B	D	23
	7	C	B	8	21	B	D	22
120			100		50		50	

Meader St

Almy St

Scale 40 feet to an inch

Recorded May 13 1867
Witness G. A. Williamsen
Recorder of Deeds

GEN

As laid

Lots marked A

B

C

D

Mr. Cottrell's

Plat's on

MILL POND

Rising Sun Paper Mill Estate

Valley Street

Bassett St

Cutler St

W

Mrs. G. W. Richmond 254

The Rising Sun Paper Mill Estate is indicated on this plat by Green Shading
Cushing & De Wolf March 26 1867

Plat of the
RISING SUN
Paper Mill Estate

Conveyed by Lucius Waterman trustee under the Will of Richard Waterman to the Heirs of George M. Richmond 1867

Recorded March 25 1867
Witness George A Williamsen
Recorder of Deeds

Scale 100 feet to an inch

Plat Book 6 page 52

Note The part of this plat which lies east & south of the river & pond, is taken mainly from a plat of the "Rising Sun Paper Mill Estate belonging to Richard Waterman. Surveyed & platted May 1858 by D. M. D. Lockwood" The remainder of the plat is taken from the "Plat of the Rittenberg House lots belonging to the Heirs of Samuel Ward and to Richard Waterman by Cushing & Thurston 1853 Recorded in N Providence

1st Congregational Society

Barn

1 3761 sq ft

2 4095 sq ft

3 1998.2 sq ft

Dwelling House

Bassett St

Charles Field St.

Scale 20 ft per inch

MAP
of a portion of the
Lippitt Estate
Drawn May 2 1867
by C. E. Paine

Recorded July 6 1867
Witness G. A. Williamsen
Recorder of Deeds

City of Providence, R. I. Edward M. Flanagan, Recorder of Deeds. Photographed by Micro-Photography Co., Boston, Mass. August 17, 1953

MAP
of the Page Estate
belonging to
B.H.Ives & the Heirs of M.B.Ives.
Surveyed & drawn by W.S.Haines
April 12th 1867

Scale 20 ft to an inch
Measured by W.S.Haines

Recorded on this 4th day of May

June 11 1867
G.A.Williamson
Recorder of Deeds

Meeting St

Canal St

Public Gangway

Private Gangway

No 1
Area 1062.5 sq ft

No 2
Area 1062.5 sq ft

North Main St

Meeting St

Tett St

Knight St

Hickory St

Court St

Gaster St

Broadway

Plat Book 6 page 54

America St

Sutton Street

Curtis Avenue

Plat
OF HOUSE LOTS
Situated in Providence R I
belonging to
Jeremiah O'Meara
by
Cushing & De Wolf
June 1867

Scale 20 ft to an inch

Recorded June 20. 1867
Witness G.A.Williamson
Recorder of Deeds

Plat Book 6 page 55

Outlines of this Plat were taken from Assessors Plat No 28

PLAT
of House lots in the
CITY OF PROVIDENCE R I
belonging to the heirs of
BRADFORD ALLEN
Surveyed & platted June 26 1867
by CE BAINE

Scale 40 feet per inch

Recorded July 3rd 1867
Witness G.A.Williamson
Recorder of Deeds


City of Providence, R. I. Edward M. Flanagan, Recorder of Deeds. Photographed by Micro-Photography Co., Boston, Mass. August 17, 1953

PLAT
of Lots belonging to
Rufus Waterman
being a portion of the
NATHAN & RUFUS WATERMAN PLAT
Recorded PB 1 page 5

Plotted by C. E. Paine
July 1871

Scale 100 ft per inch
* denotes more or less

Recorded July 25 1871
Witness G. A. Williamson
Recorder of Deeds.

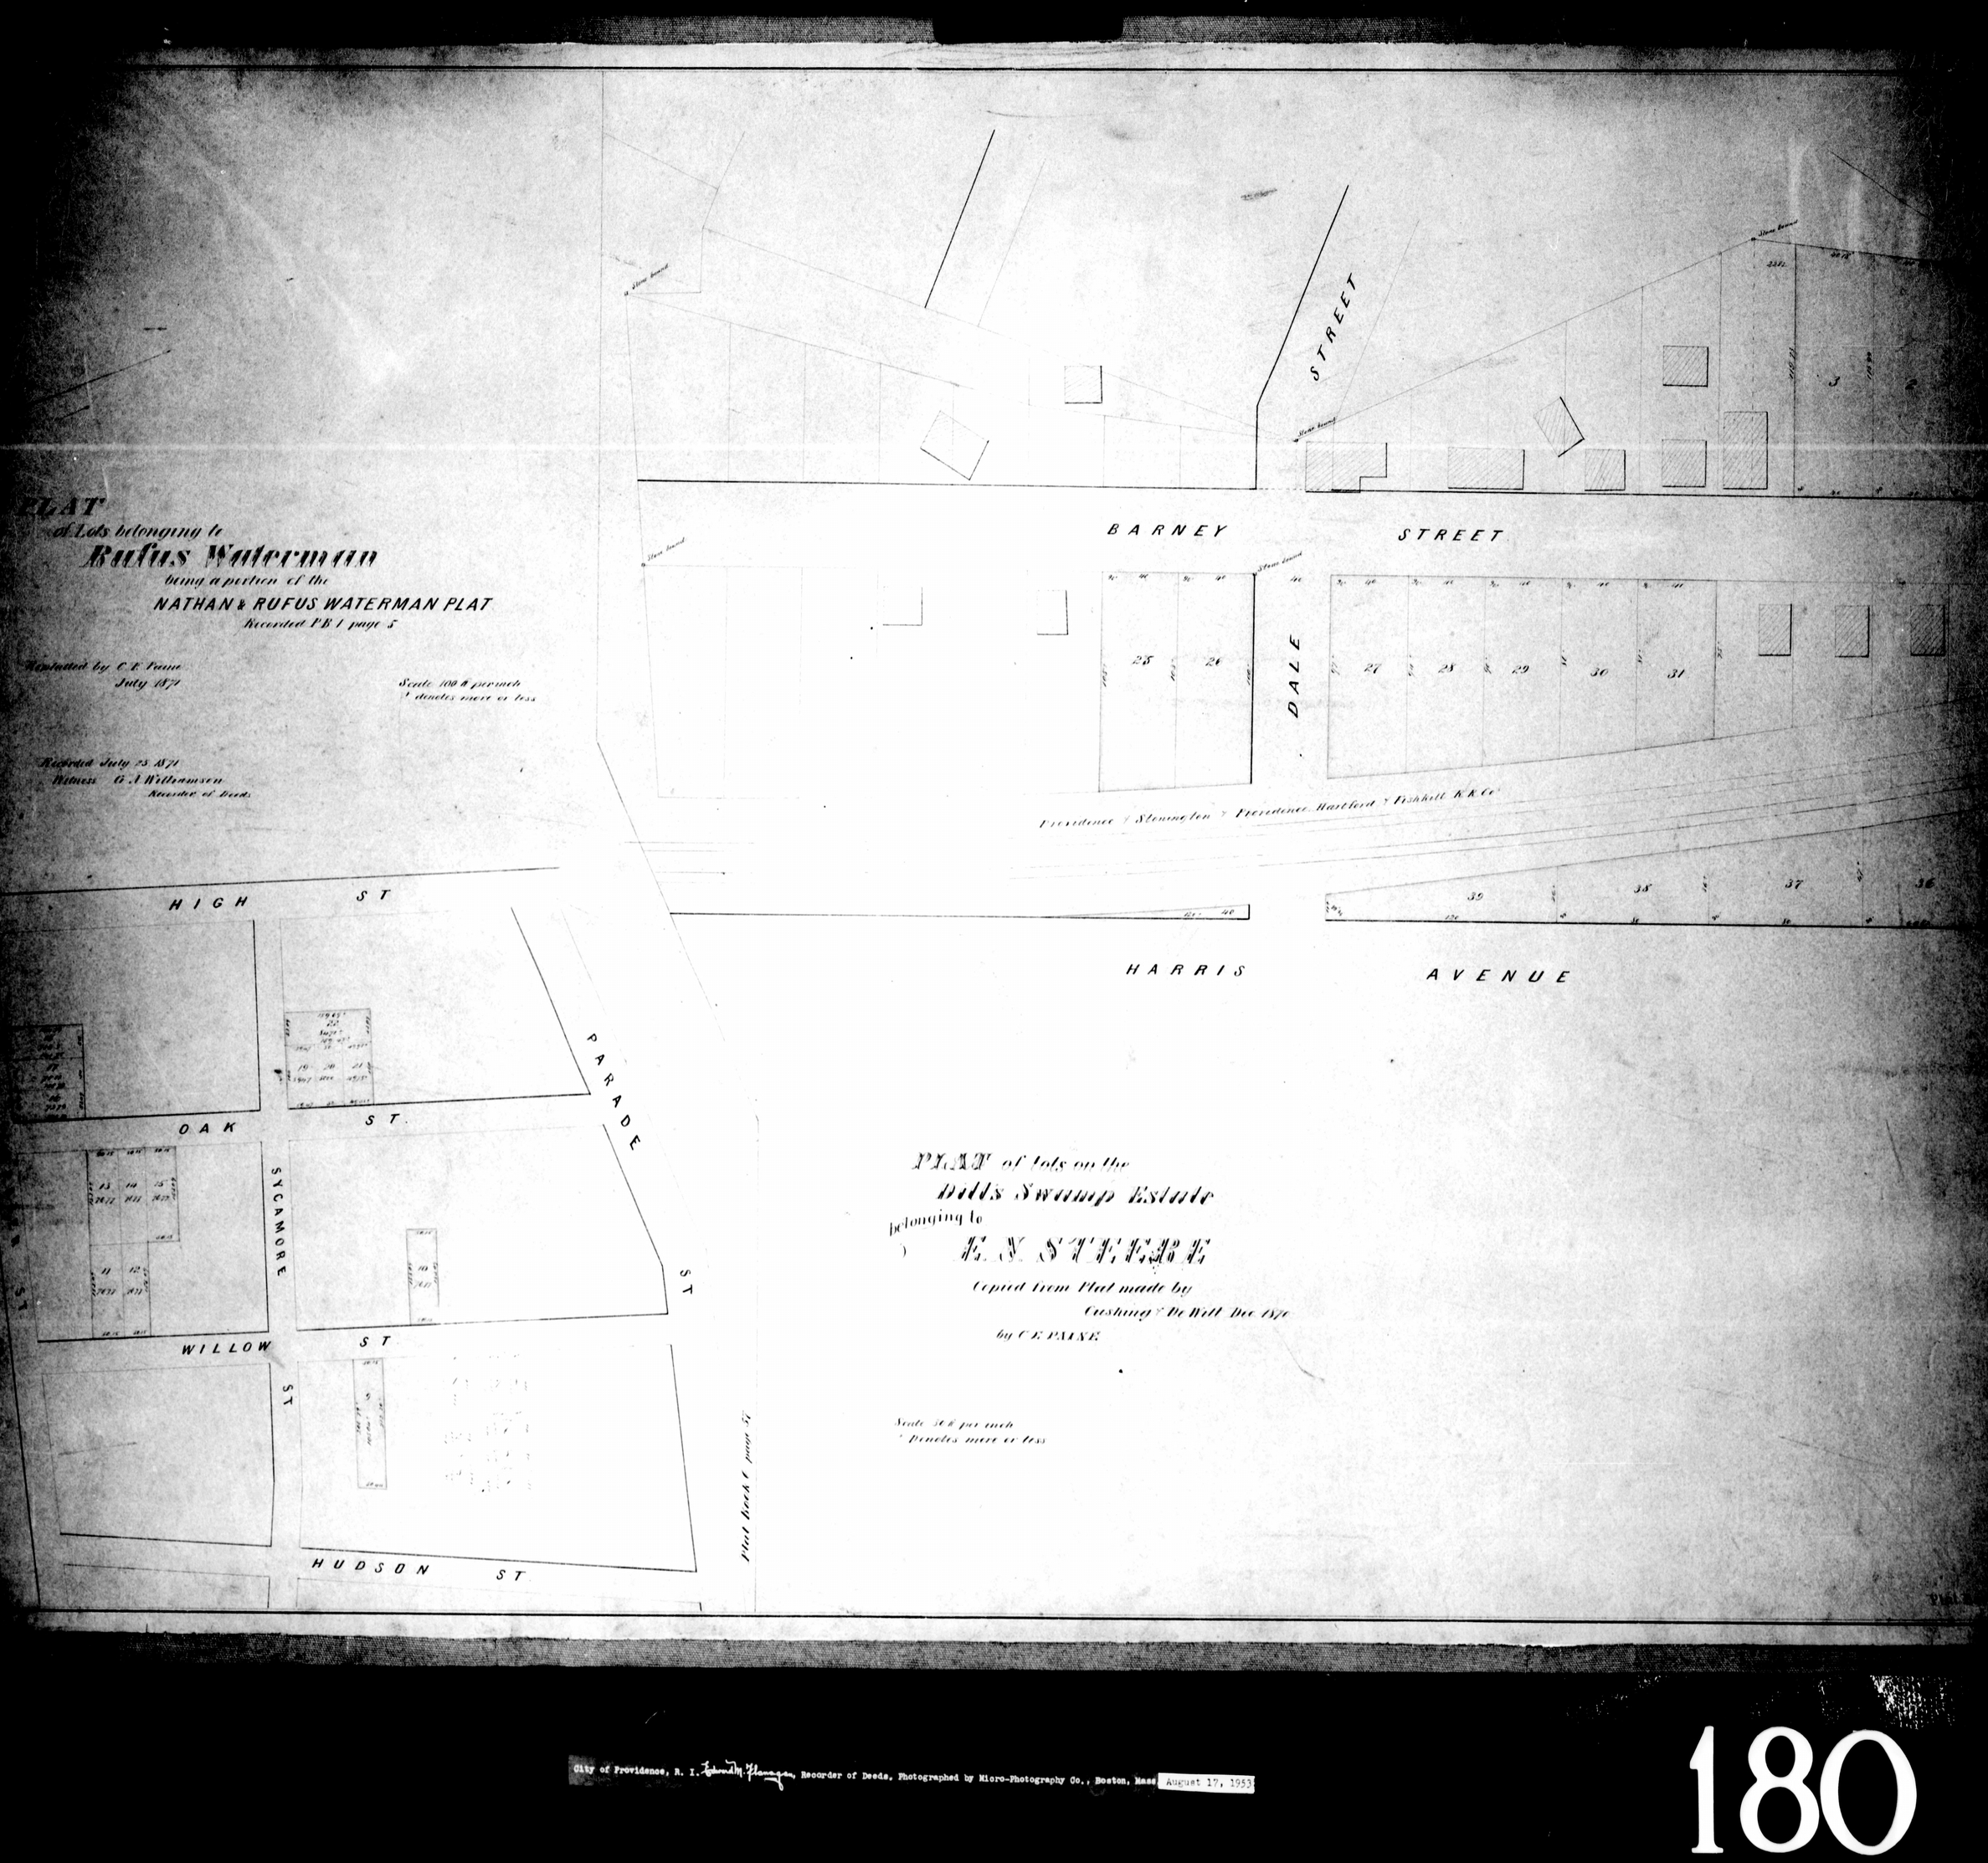

PLAT of lots on the
Dodds Swamp Estate
belonging to
H. G. STAPLES
Copied from Plat made by
Cushing & De Wolf Dec 1870
by C. E. PAINE

Scale 50 ft per inch
* Denotes more or less

Plat Book 1 page 5

City of Providence, R. I. Edward M. Flanagan, Recorder of Deeds. Photographed by Micro-Photography Co., Boston, Mass. August 17, 1953.

181

PLAT

of House lots belonging to

F. W. & R. D. CHENEY


in the

CITY OF PROVIDENCE

by Cushing & De Witt
1865


Scale 60 ft to an inch
U.S Standard Measure

Recorded March 31 1866
Witness Samuel H. Brown
City Clerk

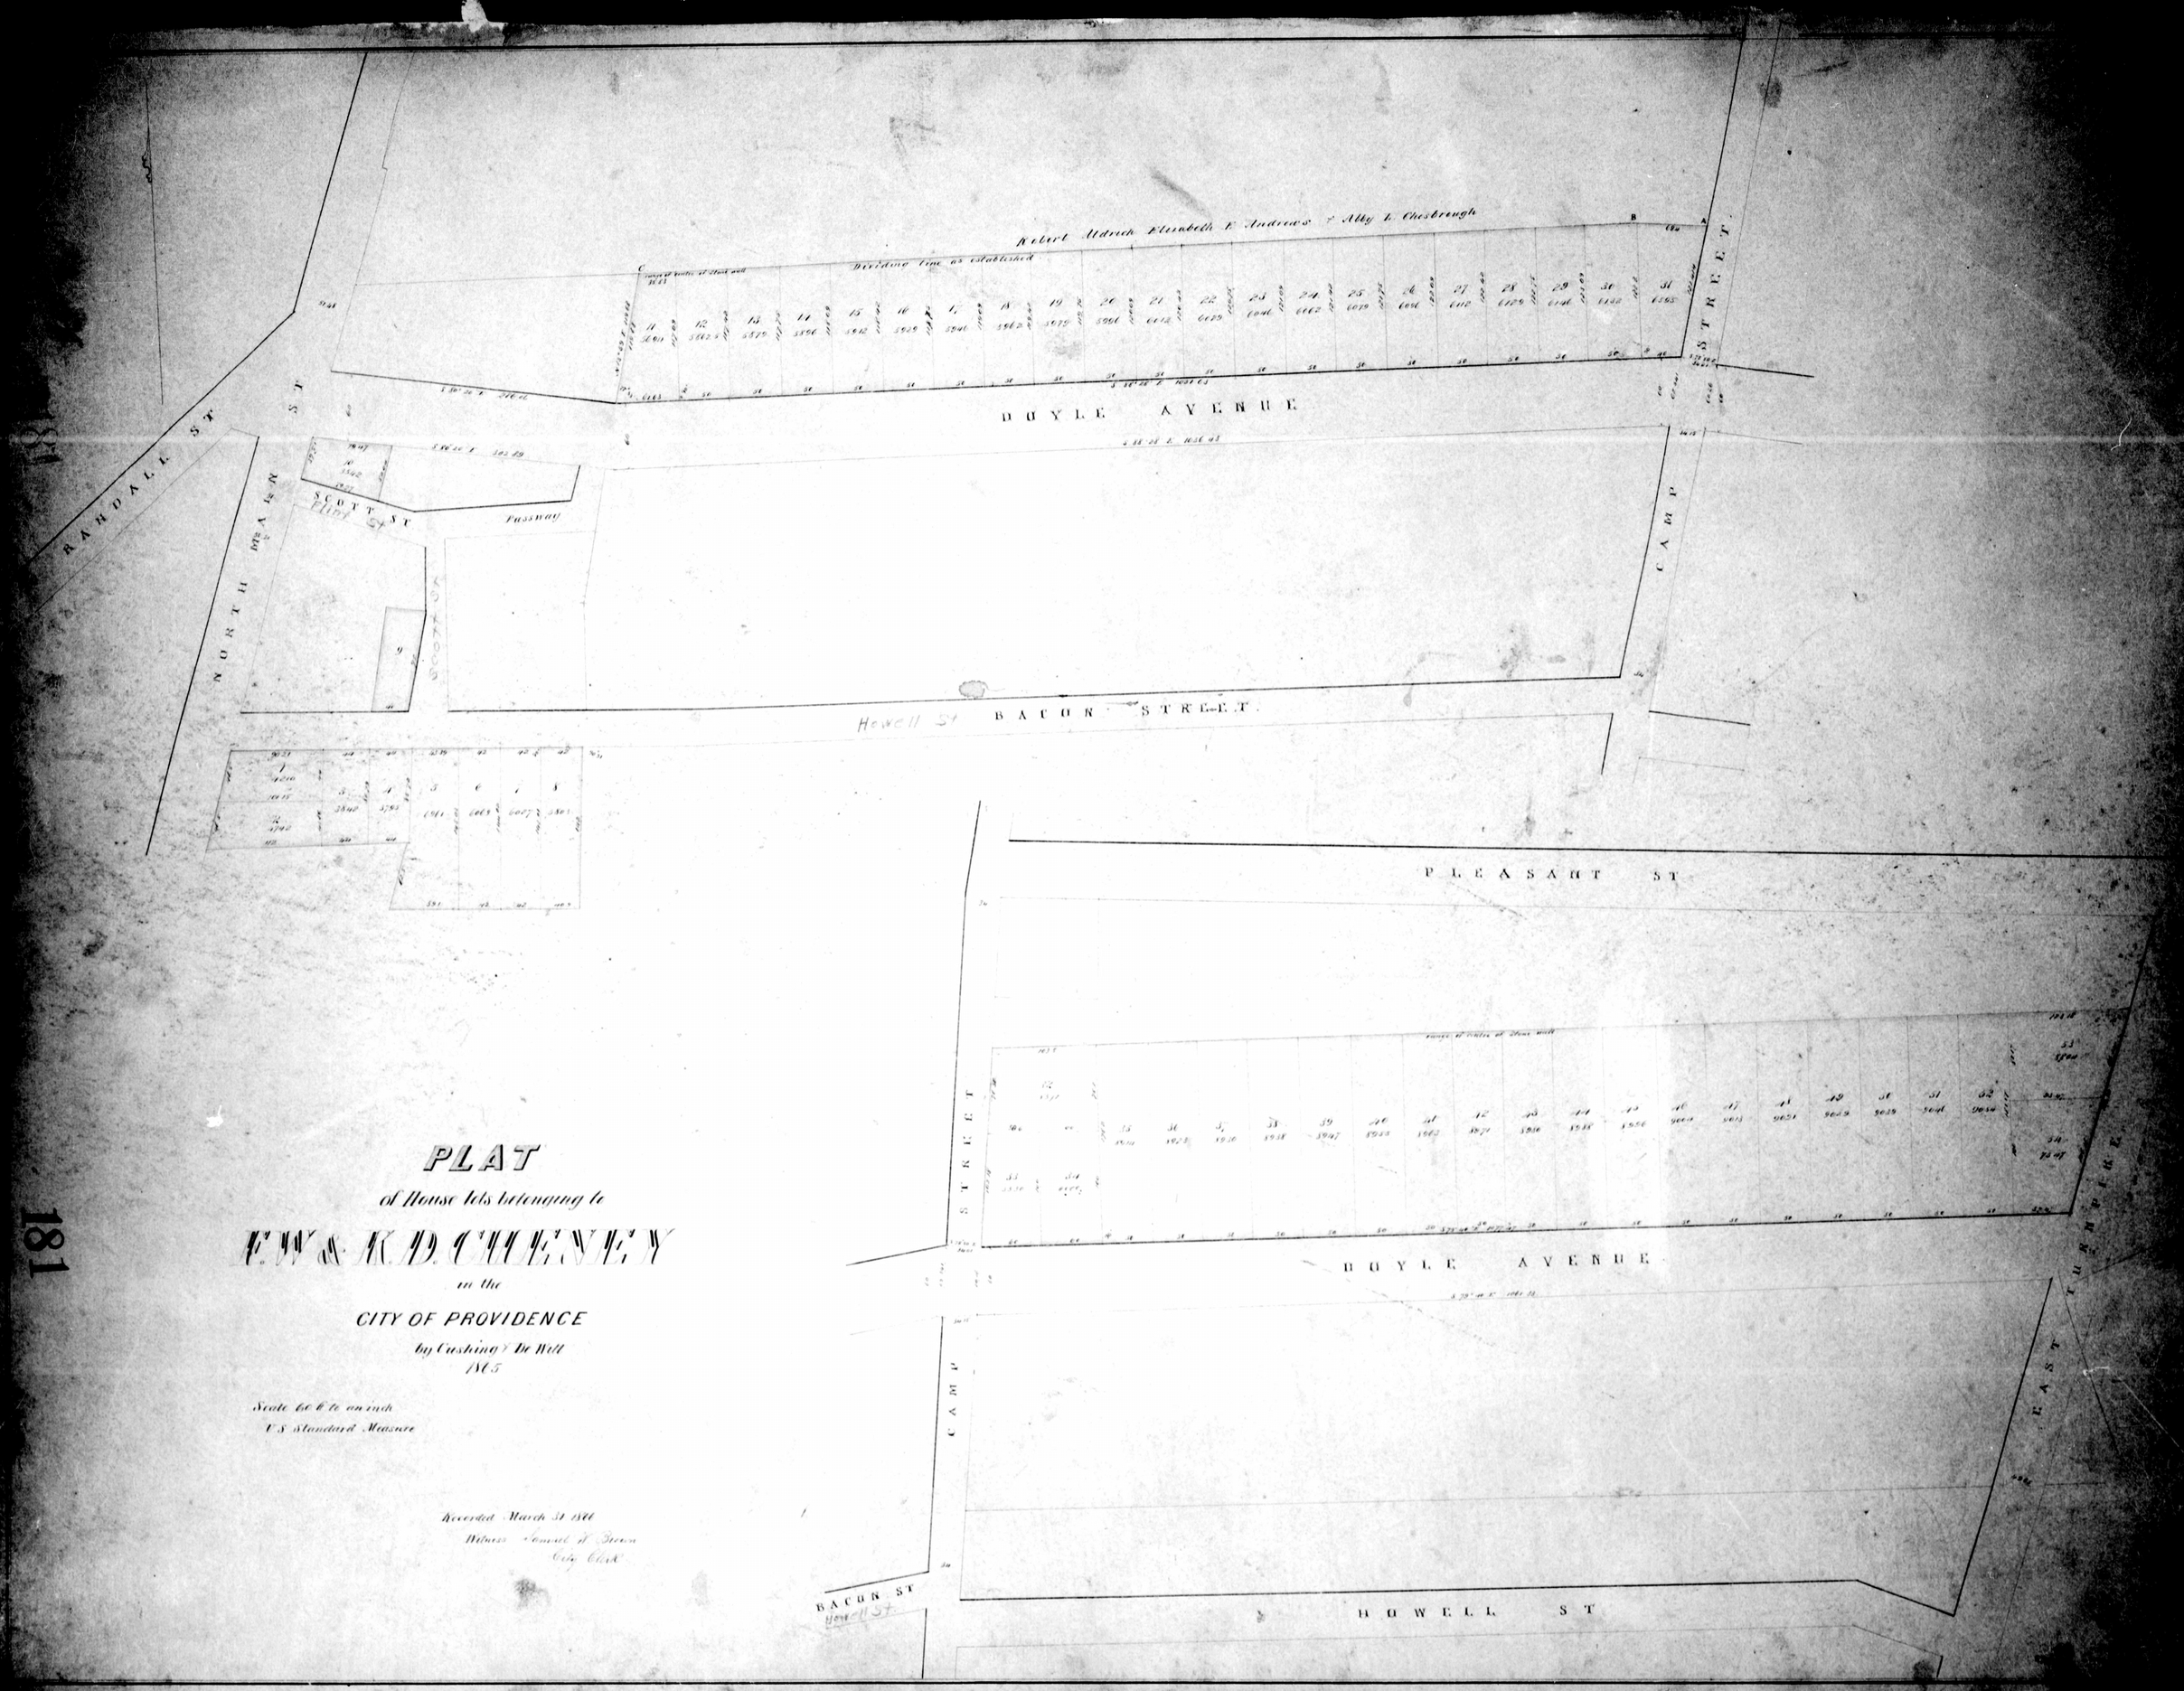

City of Providence, R. I. Edward M. Flanagan, Recorder of Deeds. Photographed by Micro-Photography Co., Boston, Mass. August 17, 1953

181

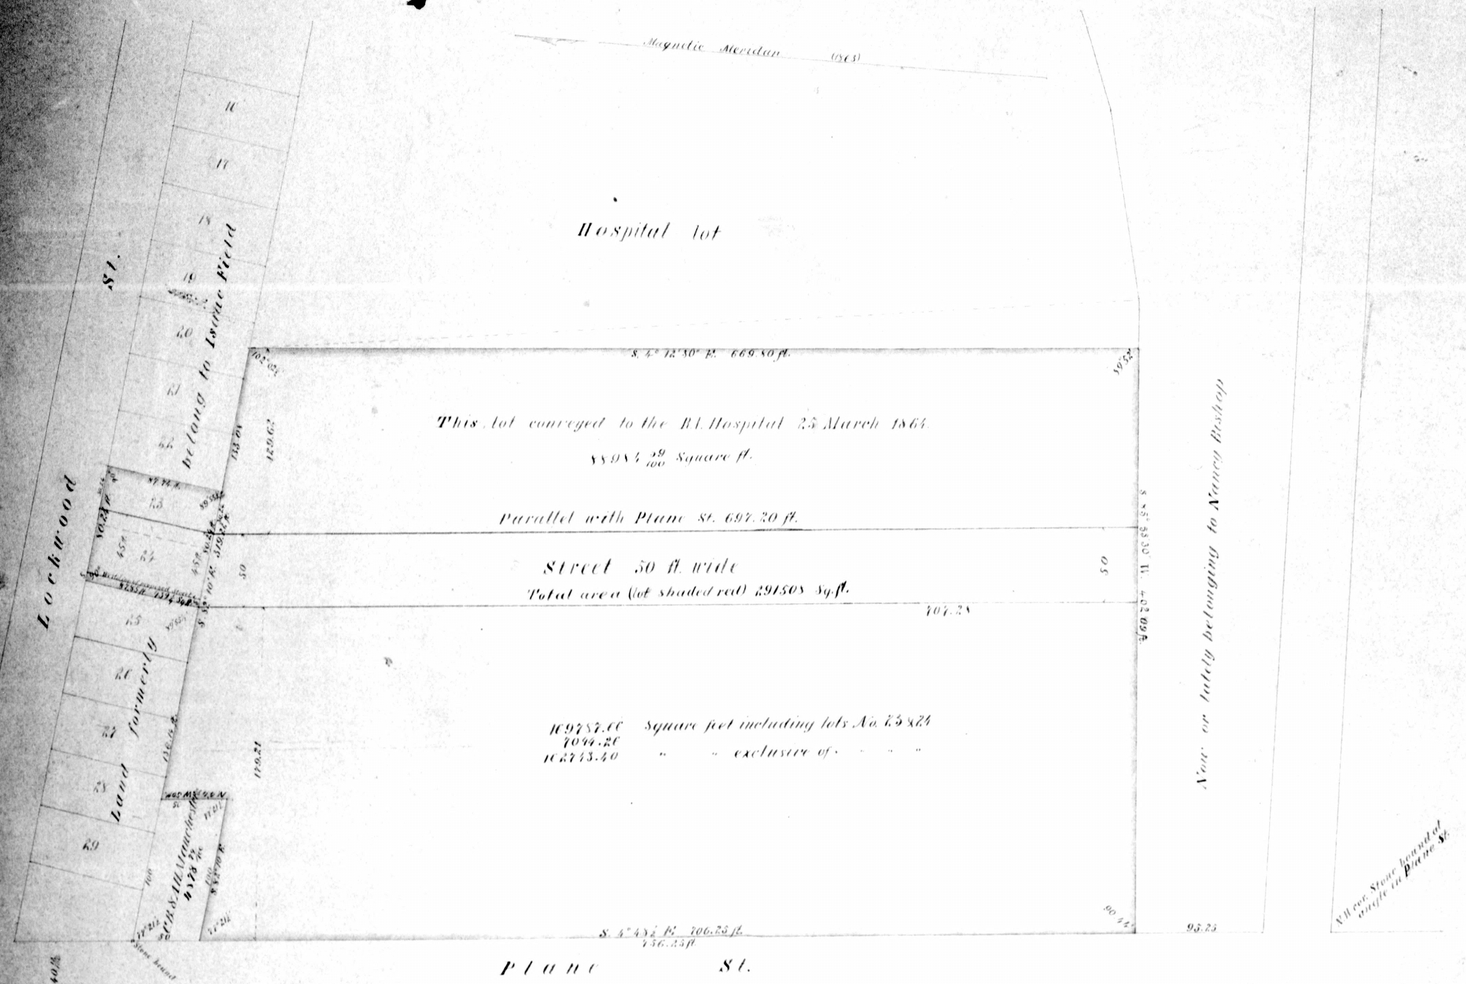

Plat of Land Surveyed to T.P. Goddard

by

Cyrus B. and Albert H. Manchester


June 1st 1863

Made by S.B. Cushing March 25th 1864
from a plat in possession of Mr. Goddard

Scale 50 ft. to an inch U.S. Standard


Recorded April 12, 1866

Witness Samuel W. Brown
City Clerk

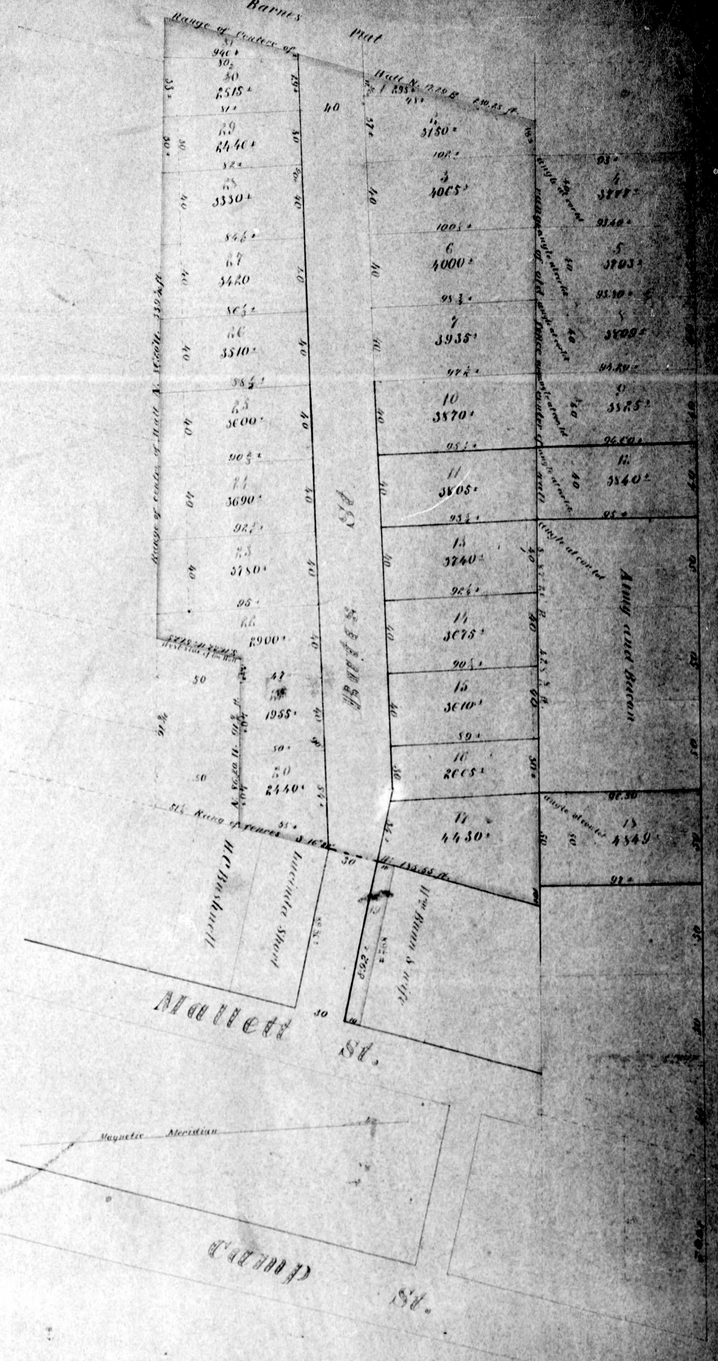
Barnes Plat
Range of trees
Range of trees & Stone bound
Range of trees
Range of trees
Range of trees

MAP
Of the Sessions Lot
BELONGING TO THE
CITY OF PROVIDENCE
Surveyed and platted by order of Com. on City Property
Jan. 1866
BY C. E. PAINE

Scale 60 ft per inch

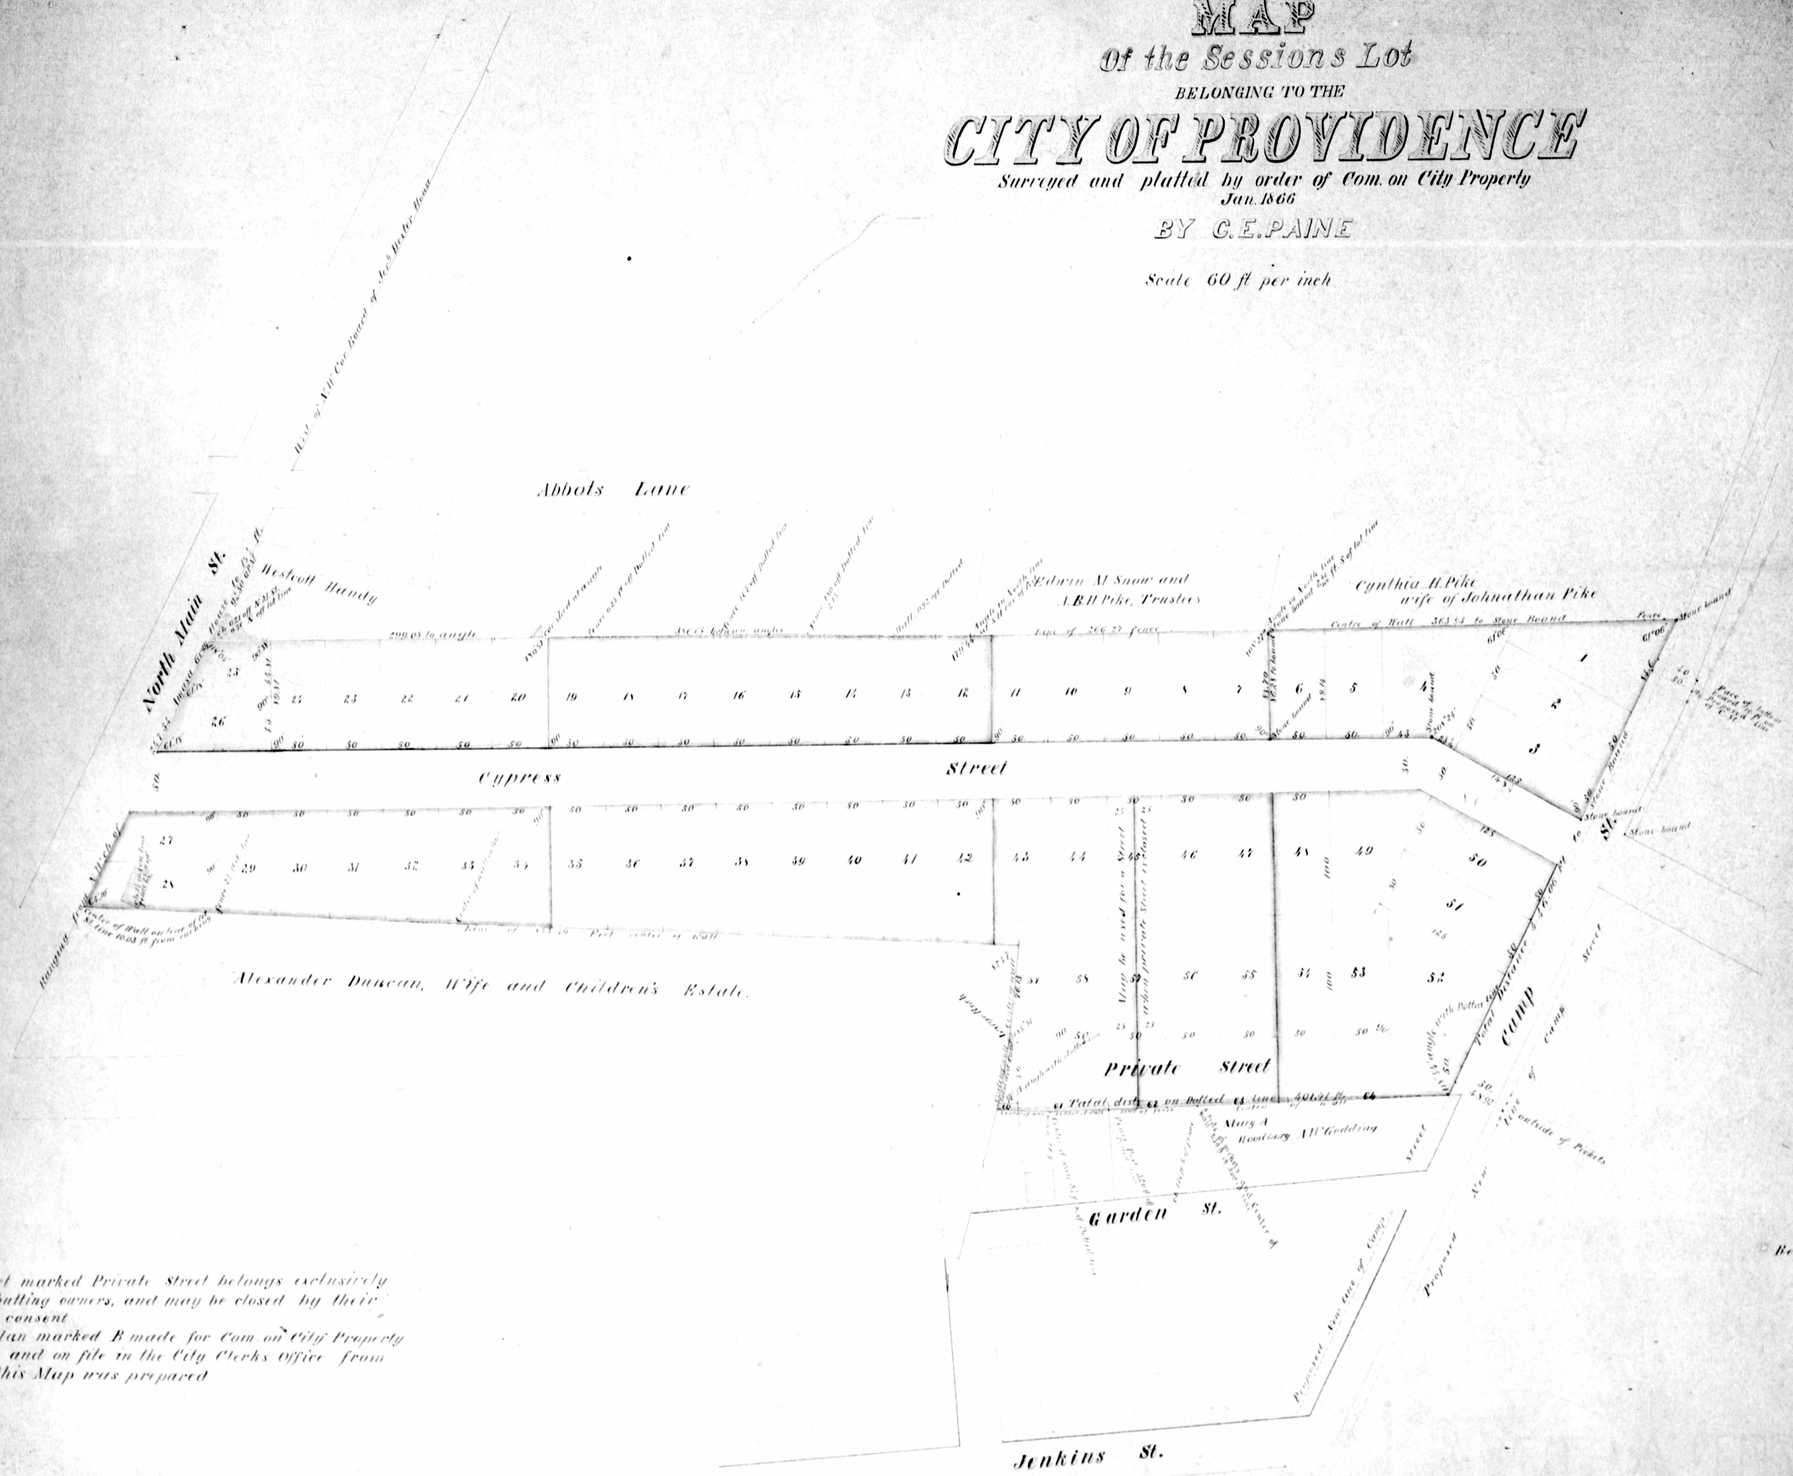

The Street marked Private Street belongs exclusively to the abutting owners, and may be closed by their mutual consent

See Plan marked B made for Com on City Property Jan 1866 and on file in the City Clerks Office from which this Map was prepared

Recorded July 12th 1866
Witness
J. A. Williamson
Recorder of Deeds

B.X.B.4

City of Providence, R. I. Edward M. Flanagan, Recorder of Deeds. Photographed by Micro-Photography Co., Boston, Mass. August 17, 1953

183

GLEN AV

316.1

311

Rufus Waterman
102500 sq ft
D

314.4

HARRIS AV

315.1

Rufus Waterman
103520 sq ft
C

319.5

LINCOLN AV

320.4

Rufus Waterman
82799 sq ft
B

350

CLARENDON AV

359.1

Rufus Waterman
124935 sq ft
A

OLNEY ST

Reserve

Grotto

COLE AV

MOUNT AV

WAYLAND ST

Hills of Gardner Allen

Hills of Gardner Allen

M B Jenkins

PRESIDENT ST

329

M B Jenkins

336

Jarvis F Burrows and John Hunt
105800 sq ft
N

Ezra H Howard
I 200 sq ft
M

I

Francis E Heppun
2933 sq ft

Jarvis F Burrows and John Hunt
2912 sq ft
O

296.9

K 5200 sq ft
Ezra H Howard

L
Ezra H Howard

William C Townsend
89760 sq ft
J

MARGRAVE AV

Francis E Heppun
11000 sq ft
G

361.2

H
Francis E Heppun

Rufus Waterman
85701 sq ft
F

365.4

LAUREL AV.

Copy of the
PLAT
of the
LAUREL HILL
ESTATE
annexed to the report of

S B Cushing
A B Dike
J F Tobey
} Commissioners

Scale 50 ft to an Inch

Recorded July 21 1870
Witness, [illegible]
Recorder of Deeds

376.3

Rufus Waterman
181641 sq ft
E

376.1

GLEN AV.

377

City of Providence, R. I. Edward M. Flanagan, Recorder of Deeds, Photographed by Micro-Photography Co., Boston, Mass. August 17, 1953

Municipal Court of the
City of Providence
June 18th 1867

Upon the petition of Edward P. Knowles Guardian of the person and estate of William G. Grant praying a decree of this Court approving a proposed exercise by him of a power to make, and create Highways, Streets, and gangways through and over the lands of his ward, bounding Northerly on North Main Street and west on North Main Street by certain and recording a plat of said lands

It is ordered and decreed by the Court that the proposed exercise of the said power by the said Knowles by placing on Land Records of Providence, the plat now exhibited to the Court, entitled Plat of House Lots in the City of Providence belonging to William G. Grant made by order of his Guardian, Edward P. Knowles June 18 1867 and hereby is approved

Levi Salisbury
Clerk

A true copy attest
Levi Salisbury, Clerk

PLAT OF HOUSE LOTS
CITY OF PROVIDENCE
belonging to
WILLIAM G. GRANT
made by order of his guardian
EDWD P. KNOWLES
JUNE 18
1867

Recorded July 10 1867
witness S. A. Williamson
Recorder of Deeds.

Camp Street

North Main Street

Pawtucket Turnpike

Cooke Street

Line of Curb

House

Port for passage way

POINT STREET

Carriage way to Parade

GOVERNOR St.

PLAT OF "YOUNG ORCHARD EST."
belonging to
MRS ESTHER BURROUGH
Drawn Sept 1858
By C.E. Paine

U.S. Measure
The distances in red were taken from the plat of the Cook Estate

Young Orchard Ave.

PR 7 — Page 14

City of Providence, R. I. Edward M. Flanagan, Recorder of Deeds, Photographed by Micro-Photography Co., Boston, Mass. August 17, 1953

PLAT
of the Estate of
Mrs LYDIA DORR DEC'D
By Cushing and DeWitt
Oct. 1860

Scale 30 feet to an inch U.S. Measure

Recorded Sept. 13th 1866
witness Wm Williamson
Recorder of Deeds

Pratt St.

Canal

Otis St.

Wm T. Dorrance

Burn

Shed

House

R. W. Bush

Henry A. Rhodes

Operations Meridian

Granite wall

Fence 33.50

Fence 48.20

101.70 Fence and 199.40 wall

97.70

No 5
About 4360 Sq ft.

No 6
About 6160 Sq ft.

No 8
About 86.90 Sq ft.

About 37.90 Sq ft.

Parallel with Bowen St.

Parallel with Congdon St.

Bowen St. 97.55

Mansion House No 1
About 11930 Sq ft.

House No 4
About 3370 Sq ft.

Estate No 7
About 5540 Sq ft.

No 9
55 00 Sq ft.

142.70

64.90

43.20

Total 455.9 ft.

97.88

97.88

Bowen Street

Garden Lot 6055 Sq ft.

No 2
5807 Sq ft.

No 3

Fence 108.13

Fence 108.25

100.07

105.25

Formerly Miss Ann Allen's

Benefit St.

Wheaton St

Congdon St.

St.

North Main St.

Approximate Meridian

186

City of Providence, R. I. Edward M. Flanagan, Recorder of Deeds, Photographed by Micro-Photography Co., Boston, Mass. August 17, 1953


186

MAP
of land late belonging to
JOHN R. BURROWS DEC^{d}
and discribed in a
Decree of the Supreme Court for the County of Providence Oct. Term
A.D. 1866 in the action of Partition
CHARLES G. STAFFORD & WIFE ET AL
VS.
SHELDON KNIGHT
Surveyed and drawn Nov. 26 1866
By Wm. S. Haines


This map was made to accompany the report of the undersigned, appointed Commissioners in the above entitled cause

Wm Sheldon,
Richard Sanders,
Wm. S. Haines.


Lot in Olneyville N. Providence
Scale 40 ft. to an inch

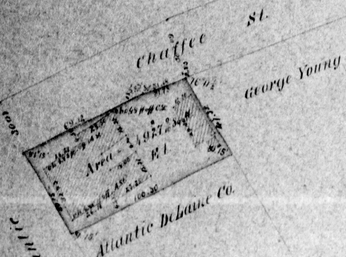


Lot in Providence
Scale 40 ft. to an inch

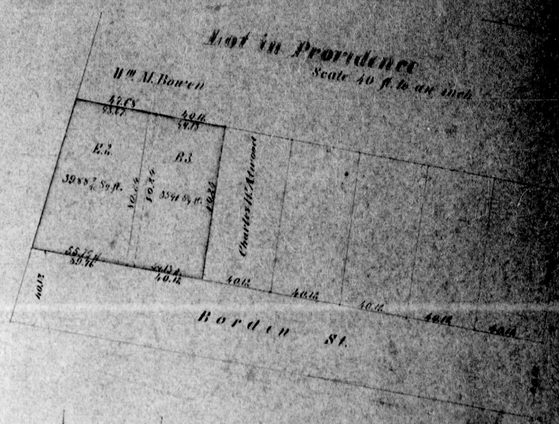


Lot in Providence
Scale 40 ft. to an inch

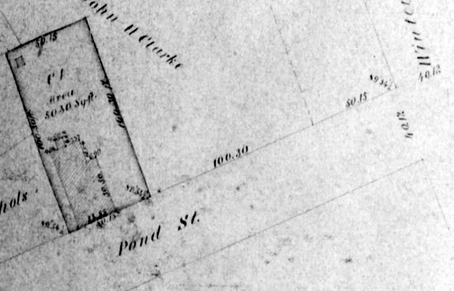


Lot in Providence
Scale 40 ft. per inch

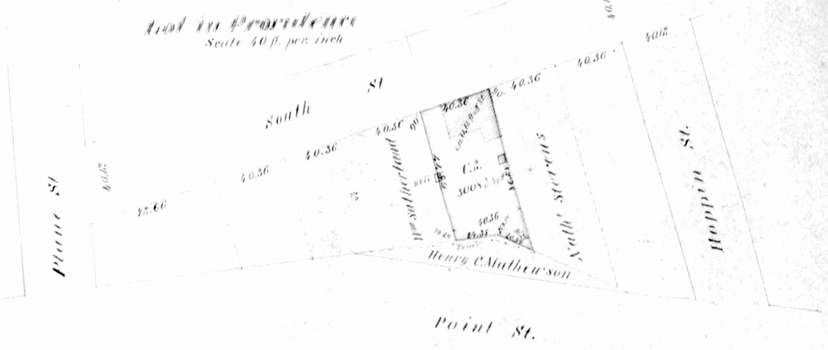


Lot in Cranston
about ¼ mile South of the crossing of N.H. & P.R.R. By Greenwich St.
Scale 60 ft. to an inch

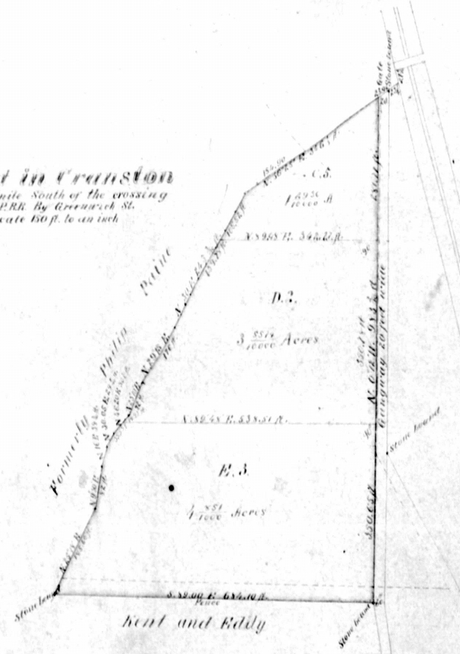


Lot in Providence
Scale 40 ft. to an inch

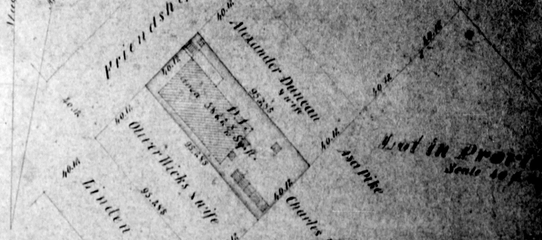

Lot in the Village of Pawtuxet Cranston
Scale 40 ft. to an inch
S.P. Remington

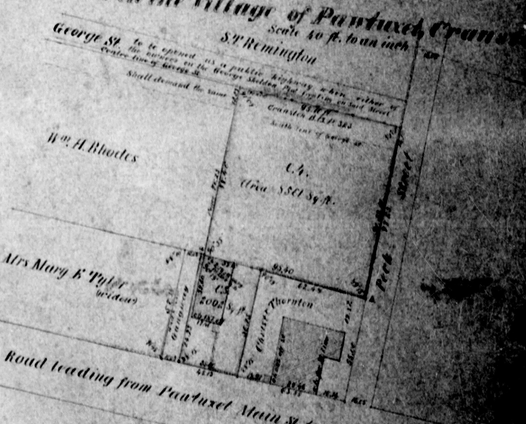


Lot in Providence
Scale 40 ft. to an inch

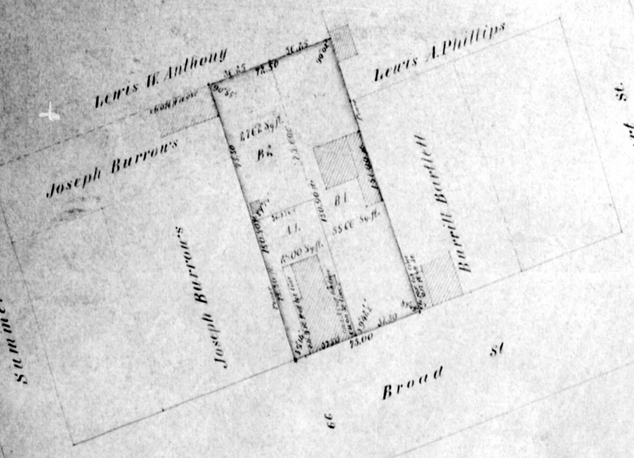

Recorded March 20 1867
Witness G. A. Williamson
Recorder of Deeds

City of Providence, R. I. Edward M. Flanagan, Recorder of Deeds. Photographed by Micro-Photography Co., Boston, Mass. August 17, 1953

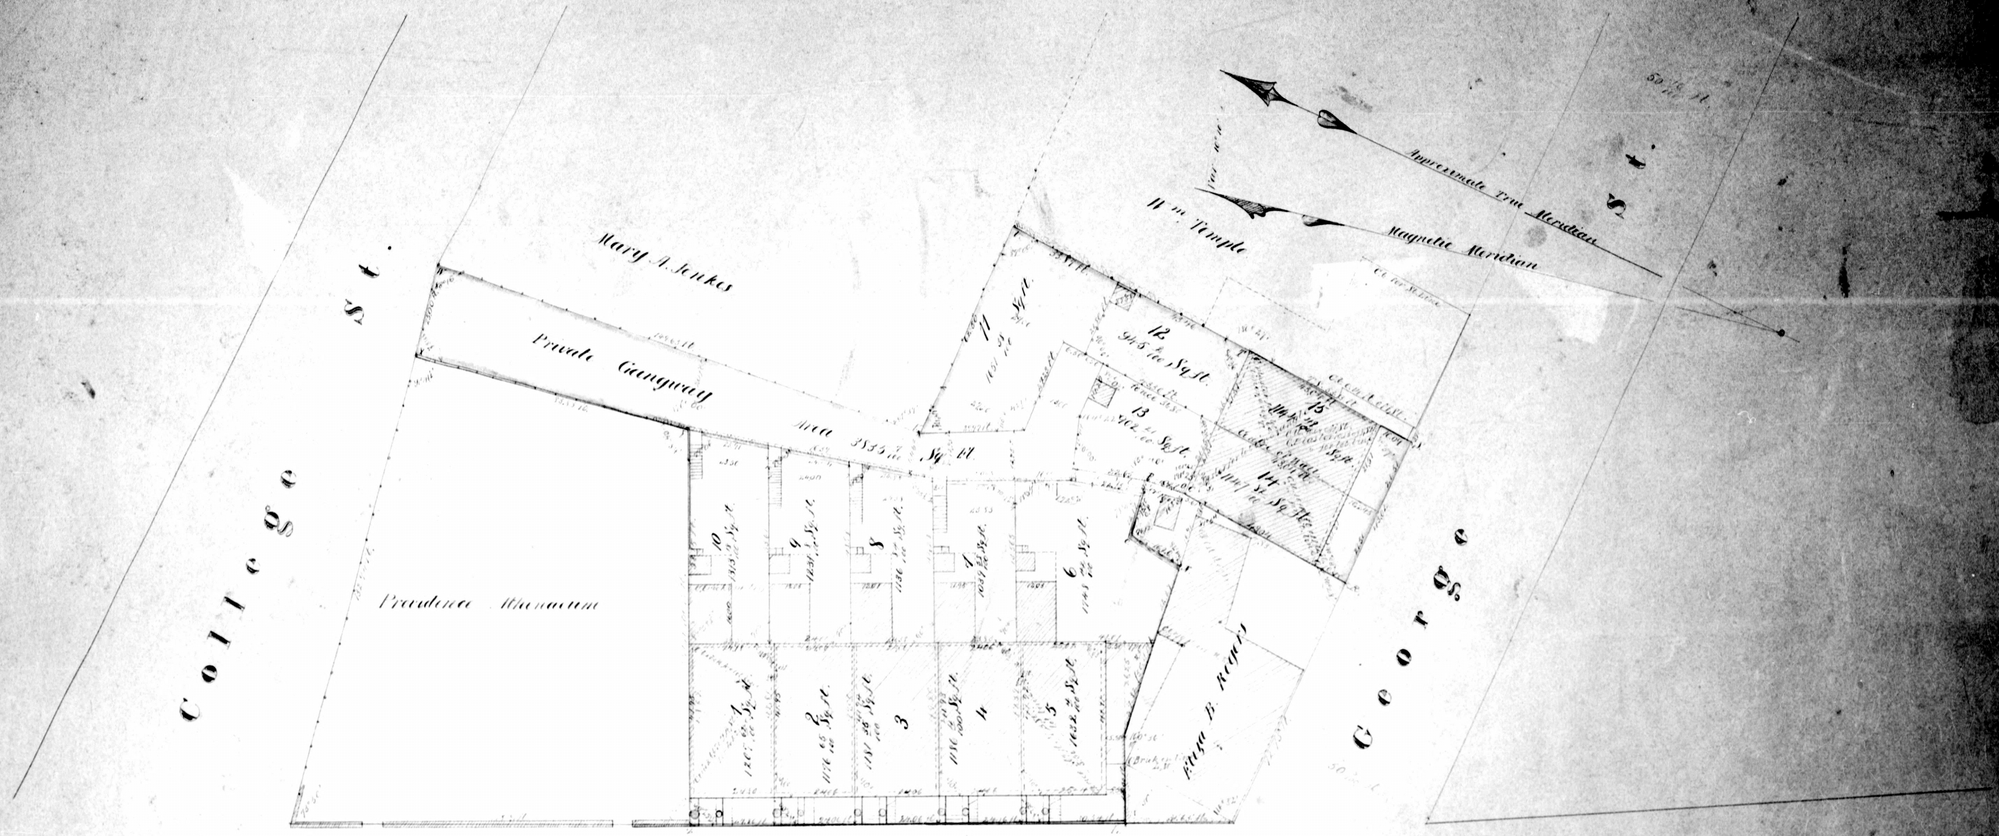
College St.
Benefit
St.
George
Hopkins St.
Mary A. Jenkes
Private Gangway
Area 3535 sq. ft.
Providence Athenaeum
Apparent True Meridian
Magnetic Meridian
11 in Temple
12
96.6 Sq. ft.
13
14
15
Area 2103 Sq. ft.
Area 2200 Sq. ft.
Area 1951 Sq. ft.
Area 1951 Sq. ft.
Area 2103 Sq. ft.
Area 2200 Sq. ft.
Area 1951 Sq. ft.
Area 1951 Sq. ft.
Area 1951

MAP
OF WEYBOSSET PLAIN LOTS
BELONGING TO
THE HEIRS OF HOPE IVES &

SURVEYED AND PLATTED
By Wm S Haines
April 1867

Drawn from Surveys made from 1837 to 1863
Recorded June 19th 1867
Witness G. A. Williamson
Recorder of Deeds.

Pine St.
St.
Portland St.
Pearl St.
Lockwood
Friendship
Somerset
West Clifford
Providence
Somerset
Dudley
Prairie
Lockwood St
Mumford St
Wenoy R. Burkp
Plain
SOUTH LINE OF PROVIDENCE
NORTH LINE OF CRANSTON
Broad St
Pine St.
Friendship St.
Dudley St.
Dudley St
West
Blackstone St.

Plat Book 7 Pa

189

City of Providence, R. I. Edward M. Flanagan, Recorder of Deeds, Photographed by Micro-Photography Co., Boston, Mass. August 17, 1953

189

190


Note A

The strip of land reserved as a Causeway adjoining the northerly line of lots 5, 12, 13, & 16 and the southerly line of lots 4, 15, 17, 18, together with another Strip, nearly land out over lots Number 1, is set off from said lots for the common use as a Passway, at all the parties to this Partition, being 20 ft wide at the Warren Road and to maintain that width through out, whenever the present walls adjoining the same are removed.

RECAPITULATION


No	Acres	No	Acres	No	Acres	No	Acres
Share of A		Share of B		Share of C		Share of D	
1	1.137250	5	2.441763	9	3.333750	4	2.000.00
2	0.934.250	6	6.387500	11	3.683750	5	1.775.43
3	3.485.7	13	6.709.25	15	0.712.50	9	2.16.3
16	1.16.375	14	2.441763	23	1.683.7	10	2.661.1
21	2.69.875	17	3.634.50	24	6.1.307	23	6.661.00
22	11.302.75	18	1.5.7.83	26	9.1.00.0	25	9.3.750.0
		19	0.12.66.1				
		20	10.362.50				
	21.330.0		35.3.4.0.0		26.7.7.5.0		23.1.0.0.5
30	1.1.1.1	24	2.0.0.1.5.0	27	2.0.0.1.5.0	28	2.00.4.5


These lots marked A were drawn by
James M Earles Children
Then marked B by Prudence B Pillpdike
C " Sophia M Lapham
D " Mary R Buffum

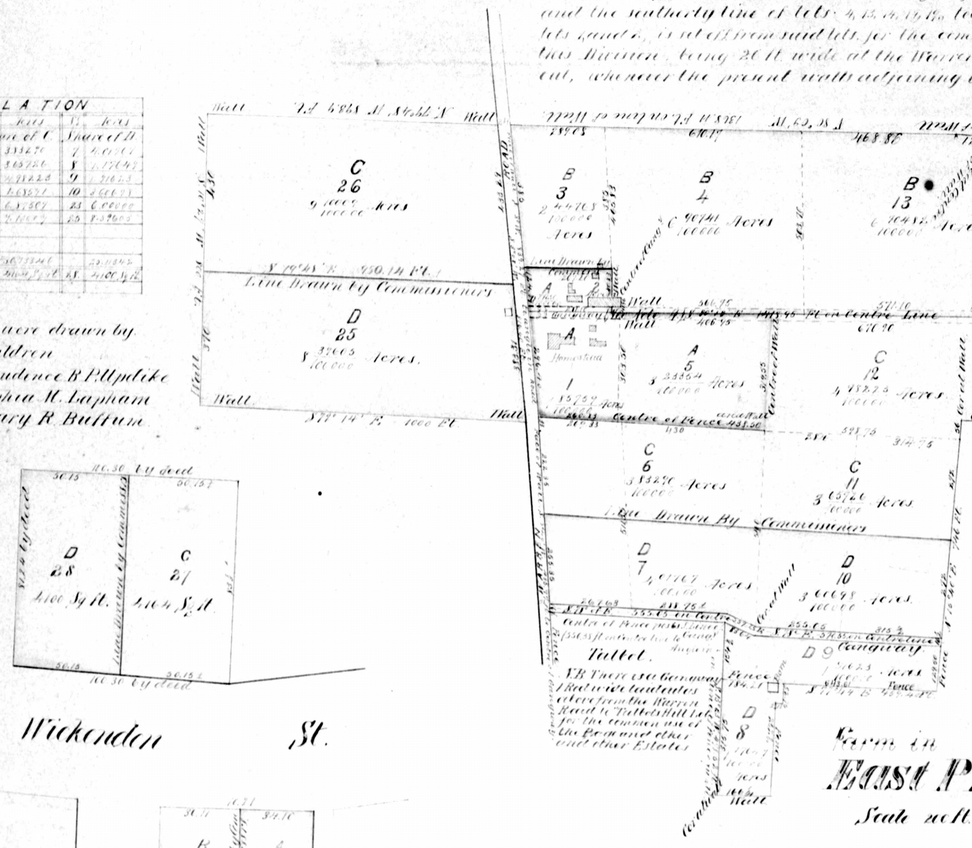
Wickenden St.
Farm of
East Providence
Scale 20 ft per inch
Tillet.
Line Drawn by Commissioners
Centre Line
Warren Road
Passway
Stone Found
Iron Pipe Found
Stone Bound
Fence
Wall
Old Mark
Iron Stake
Concrete Bound
Cedar Stake
Stone Wall
Iron Found
Stone Found
Stone Bound
Old Mark
Iron Stake
Fence
Wall
Concrete Bound
Stone Found
Iron

Estate № 1

Lots № 572 and 573 on the What Cheer Plat Rec'd in Book of Plats № 2 page 19 City Rec'ds. Deed Rec'd in Book № Page

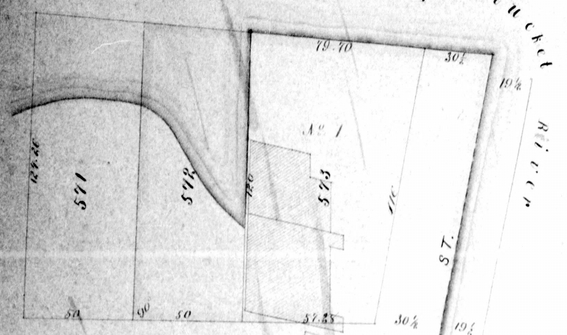

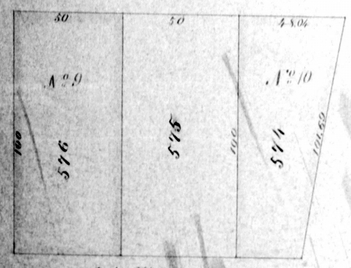


Lots № 9 and 10
Indicated on the What Cheer Plat as № 576 & 574 said plat is rec'd in Book of Plats № 2 page 19. Deeds Rec'd in Book of Deeds № 167 page 124 & Book № 24 page 231


PLAT
Accompanying Rep't of Comm'rs appointed by the Hon. Supreme Court March term 1867
IN CASE OF PARTITIONS
WM. C. R. MOWRY
VS. EMILY C. STEERE
BY N. B. SCHUBARTH
Providence June 1867
Drawn on a scale of 30 ft. to an inch

Recorded July 15th 1867
Witness J. A. Williamson
Recorder of Deeds


MOORE ST.

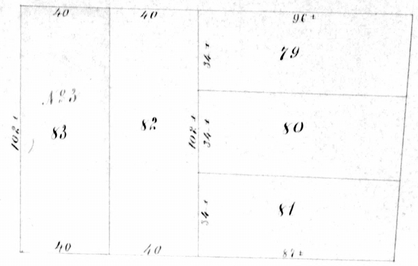


Lot № 3
Is indicated on a Plat of Land surveyed by Cushing and Walling in 1857 as lot (83) said plat is Rec'd in in Book of Deed № 17 page 561 as № 3 Plat. Deed Rec'd in Book № 36 p. 378 378, of the Rec'ds of Deeds for the Town of Cranston R.I.

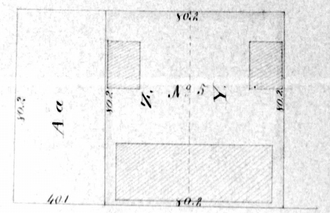

Lot № 5
Indicated on a plat of Land by Benom Lockwood in 1826 as Lots marked ZSY on said Plat and the same is rec'd in Book of Deeds № 39 page 228. Deed rec'd in B 169, P. 241.

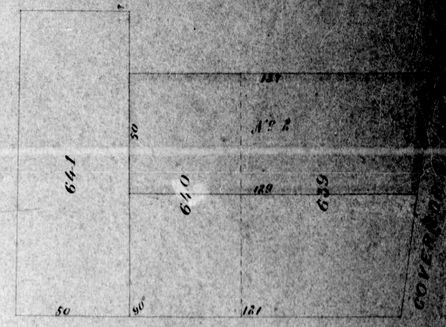



Lot № 2 Is a portion of Lots № 639 & 640 on the What Cheer Plat Rec'd in Book of Plats № 2 page 19 City Rec'd. Deed Rec'd in Book of Deeds № 109 page 183

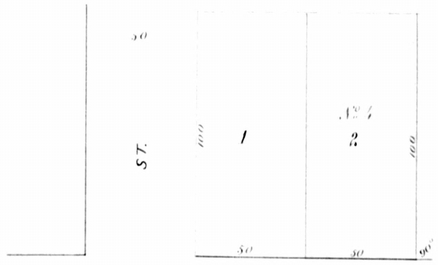

Lot № 4
Designated on the Chorro Plat as lots № 2. Said Plat is Rec'd in Book of Plats № 4 page City Rec'd Deed Rec'd in Book 149 page 341

Lot № 6
Is recorded in Book of Plats № 6 Page 19 and is known as Lot № 5 on said Plat. Being a part of the Ann Allen Estate surveyed by Cushing & De Wolf in 1860. Deed Rec'd in Book № 154 pages 424 & 425

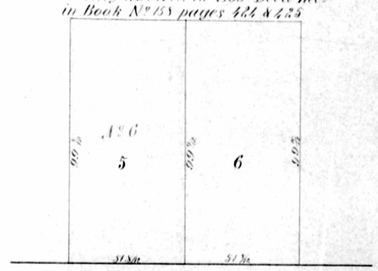

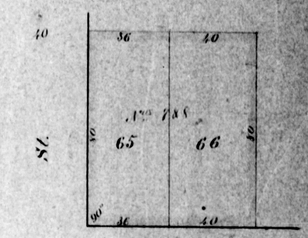

Lots № 785
Recorded in Book of Plats № 2 Page 12. as № 65 and 66 on the A.B. Dike and Seth Padelford Plat. Surveyed and platted by Morales and Schubarth in 1846. Deed Rec'd in Book 132 Page 391 and 394. City Records

B. 7, P. 15

City of Providence, R. I. Edward M. Flanagan, Recorder of Deeds, Photographed by Micro-Photography Co., Boston, Mass. August 17, 1953

191

No 1 comprises all the northwesterly part of Lot No 46 on the Plat accompanying the Report of Referees made to the Supreme Court at Chief March Term 1865 and recorded in Deed Book No 30 p 116 and is to include all of said last mentioned lot conveyed by Moses Haskell to Brown & Ives the 28 July 1818 (B 43 p 32) and by the Sheriff to Brown and Ives the 5th Aug 1824 (B 43 p 320) and all rights since acquired by occupation, except so much of said lot as was conveyed by said Brown & Ives to Smith Bosworth the 1st June 1825 by deed recorded in B 55 p 57

Scale 80 ft per inch
By U.S. Standard Measure

MAP NO. 2,

of Real Estate in Providence RI.

Belonging to the

HEIRS OF THOS. IVES DEC'd

SURVEYED and DRAWN

By Wm S Haines

1867

Recorded August 24 1867
Wm S. Williamson
Recorder of Deeds

Lot No 1 comprises the entire lot conveyed by Christopher Hall to Brown and Ives the 7th Feb 1818 by deed recorded in Book 37 page 255

Scale 40 ft per inch
By U.S. Standard Measure

Lots No 1 and 2 with the private gangway comprises the whole of Lot No 24 on the Plat of Dorrance St Association Lands Surveyed and platted Oct 24th 1827 and recorded in Deed Book 31 Page 30 which lot was conveyed to Brown & Ives by deed from Eli Carrington and others the 8th Feby 1827 recorded in B 31 p 30 & 31

Scale 10 ft to an inch
By U.S. Standard
Edward Pearce & Wife


Lots No 23 & 24 are the same lots so numbered on the Plat of the Dorrance St Association Lands Surveyed and Platted Oct 24 1827 by B Lockwood and as reference from the City Assessors Plat No 26 made to agree with said Association Plat For Record of Deed to Brown and Ives see B 31 p 30

Scale 10 ft per inch
By U.S. Standard Measure

Pine St.
Eddy St.
Dorrance St
Orange St
Clifford St
Chestnut St.
South St
Richmond St.
Dyer St.
Ship St.
Providence River
Benj Blount
Blacksmith Shop
Wm Grant
Stone bound on Line 0.8 E. 0.8 ft. on Cliff
Plat Book 1 Page

City of Providence, R. I. Edward M. Flanagan, Recorder of Deeds. Photographed by Micro-Photography Co., Boston, Mass. August 17, 1953

193

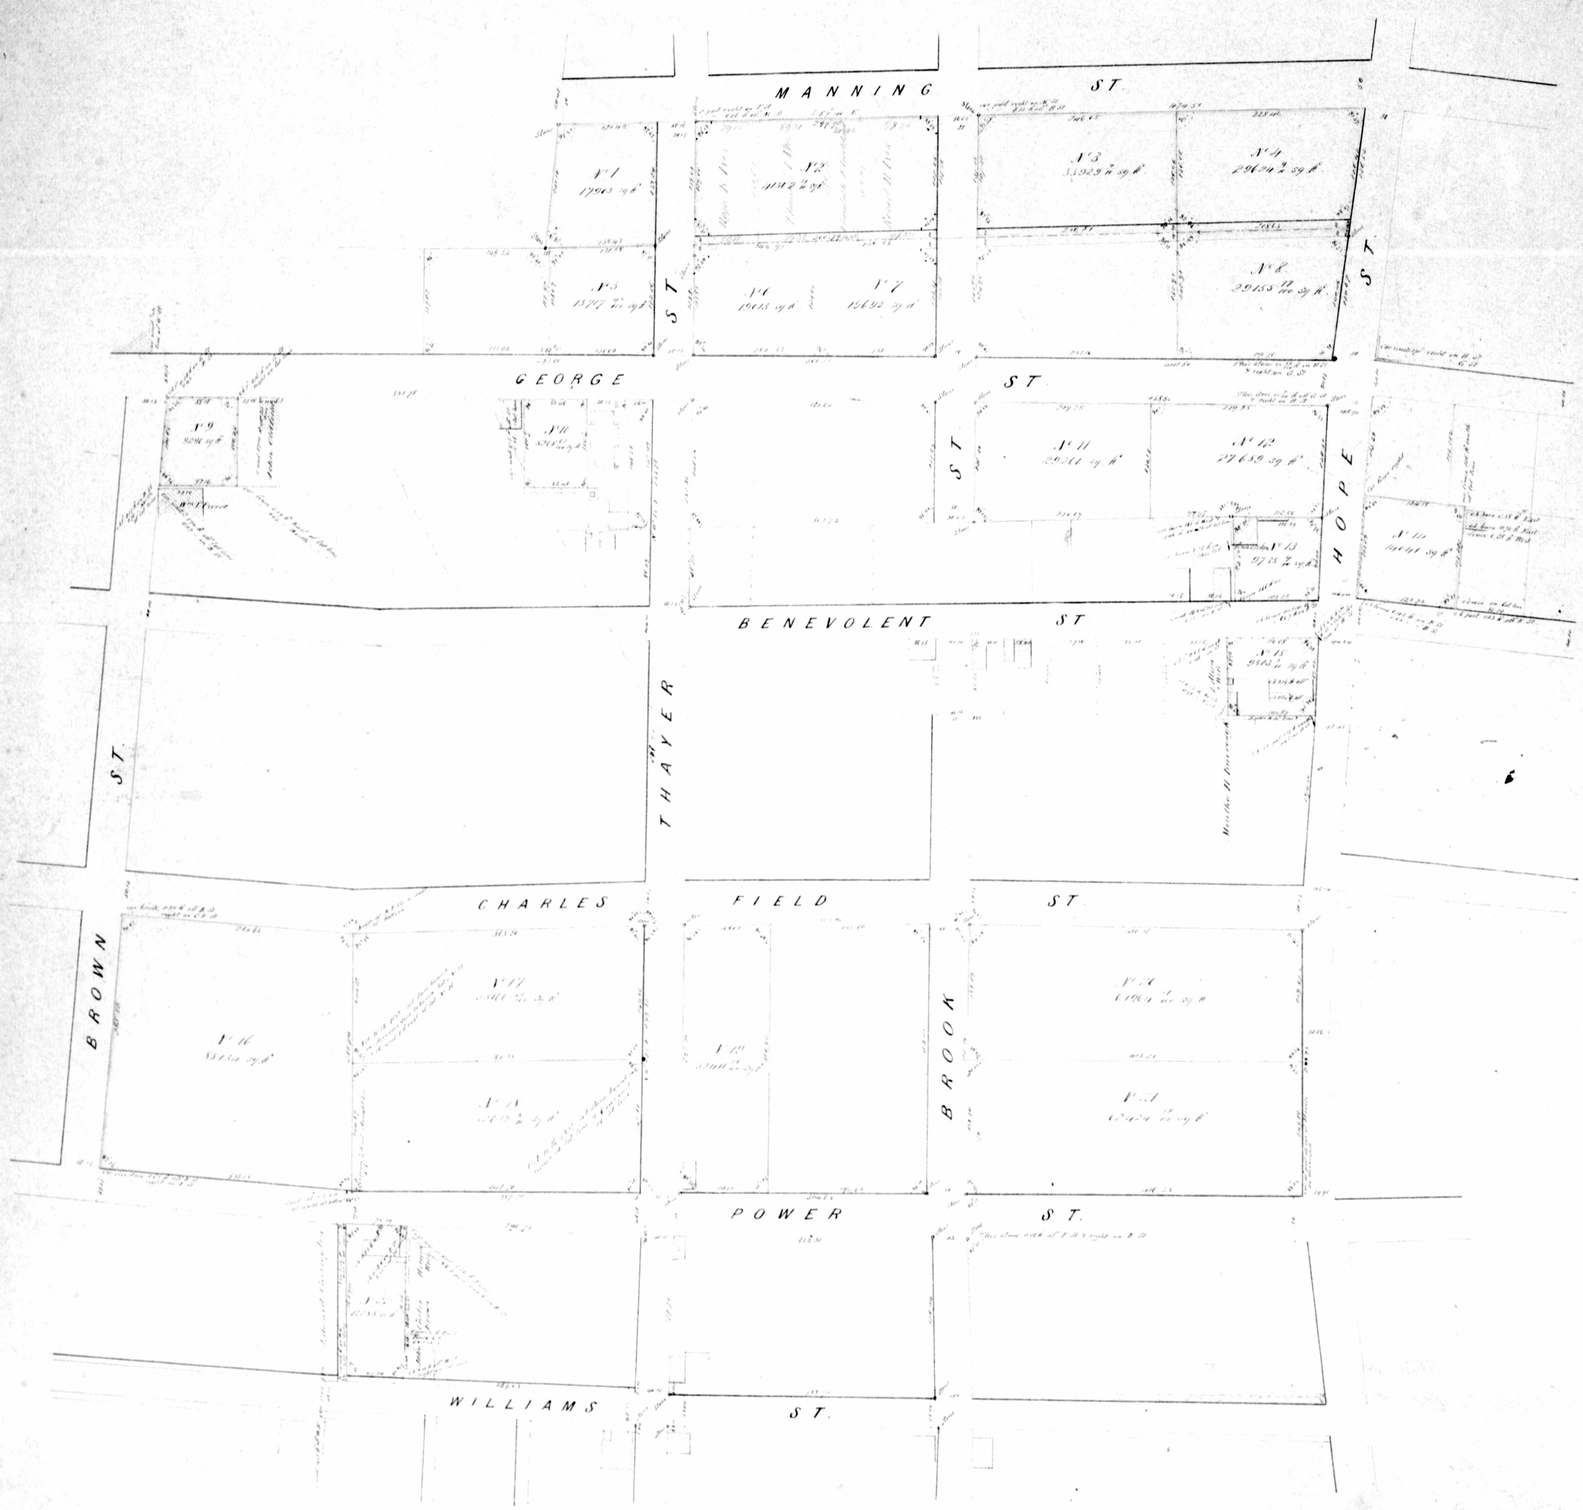
MANNING ST.
GEORGE ST.
BENEVOLENT ST.
CHARLES FIELD ST.
POWER ST.
WILLIAMS ST.
THAYER ST.
BROWN ST.
BROOK ST.
HOPE ST.
ST.
ST.

Map of land

on William Benefit Well & South Main St

belonging to

Mrs HARRIET BROWN

and the

HEIRS OF Wm THAYER

by N B Schubarth


Providence July 25th 1854

Scale 20 ft to an Inch

Measure U.S. Stand.d

The Land shaded in red belongs to Mrs H. Brown

The Land yellow the Heirs of the late William Thayer Esq. dec.d

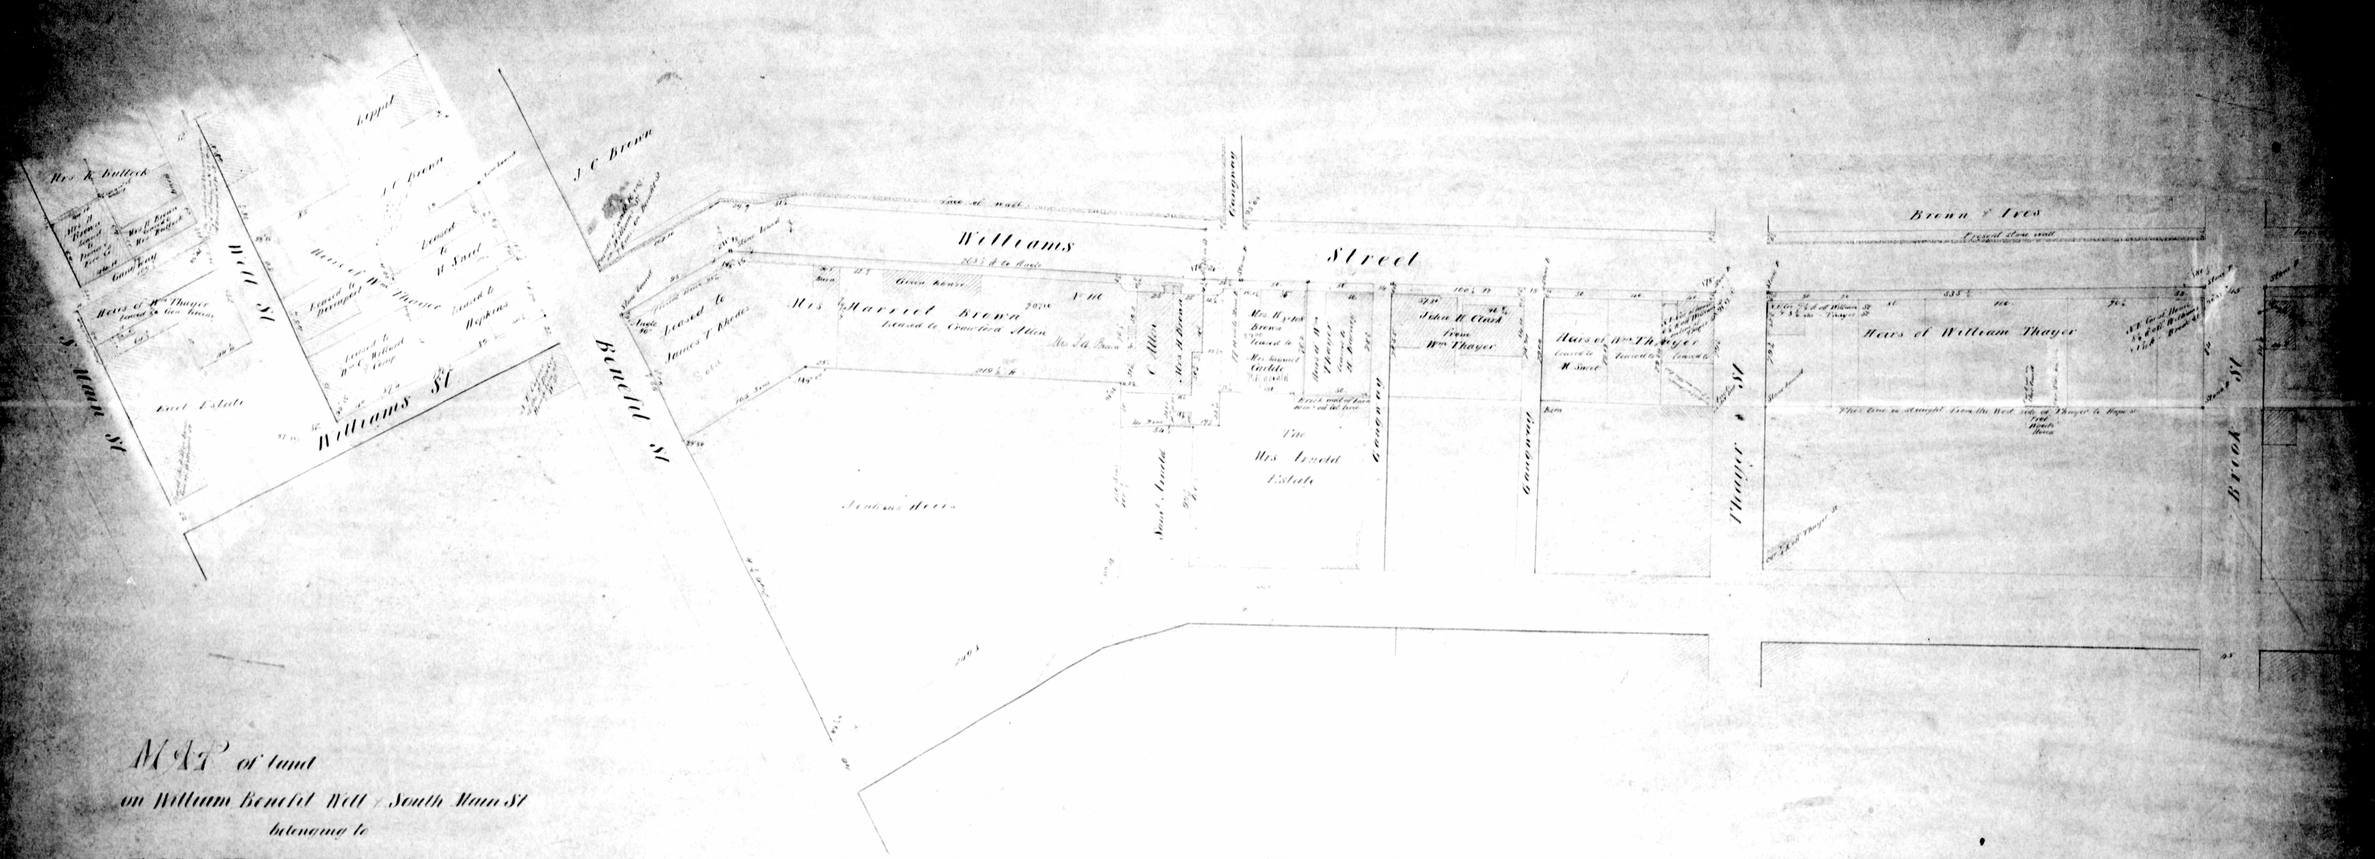

City of Providence, R. I. Edward M. Flanagan, Recorder of Deeds. Photographed by Micro-Photography Co., Boston, Mass. August 17, 1953.

PLAT

OF THE REAL ESTATE OF

MRS HARRIET BROWN DEC'D

AS DIVIDED BY
Edward D Pearce
Asha B Dike
James T Rhodes

1868.

Scale 50 ft to an Inch

Computed by S B Cushing by request of the referees — The portion of this plat which shows the land lying westerly from Hope Street is taken from a plat made by A B Schubarth July 25 1854 The portion lying easterly from Hope Street is taken from the Plat of the Hope Wats Est so called made by Benoni Lockwood June 7th 1836 recorded in Deed Book N 66 between pages 132 & 133

Recorded May 5 1868

Witness Jos Williamson
Recorder of Deeds

Sophia Augusta Brown Lots Nos 12 31 33 43 45 46 66

Harriet Adeline Church Lots N 2 16 17 24 65 66 69

Henry L Bullough Trustee Lots Nos 10 19 21 22 29 30 36 38 39 41 62 63 64 67 68 112 113

Williams Street

Thayer St

Brook St

John Street

Hope Street

Arnold Street

Transel Street

Gaspee Street

Power St

Pearl Street

Williams Street

South Main St

195

City of Providence, R. I. Edward H. Flanagan, Recorder of Deeds, Photographed by Micro-Photography Co., Boston, Mass. August 17, 1953

195

196

Assessors Plat No 20
Lot No 236

Dyer St.

F 2690 Sq ft

Street

Dock

Dorrance St.

Scale 40 ft to an inch

Assessors Plat No 16
Lot No 135

Thayer St.

Power St.

F 1503 Sq ft.

F 15000 Sq ft.

A 1665 Sq ft.

B 14433 Sq ft.

Charles Field St.

Brook St.

Scale 50 ft to an inch

Assessors Plat No 20 Lot No 233

Wharf

B 14 18 Sq ft.

Scale 20 ft. to an inch

India St.

B D E

Assessors Plat No 17
Lots No 8, 9, 10
Lots 123, on Abbot Plat

Scale 50 ft to an inch

Providence Harbor

WHITMANS BLOCK
ESTATE

Assessors Plat No 20 Lot No 121

one undivided ninth Annmary Brown Hawkins
" " " Carrie M.C Brown
" " " Grenville R. Brown

Scale 20 ft to an inch

Wrightsset St.

1384 4/10 Sq ft.

Westminster St.

Power Road

Nicholas St.

Caroline St.

Mathilda St.

Ann St.

Mary St.

Providence & Pawtucket Turnpike

Pawtucket Road

Duck Pond

Richard Rhodes

Oak woods say 20 cords per acre

B 70 1/2 acres of wood land

oak wood say 10 cords per acre

Scale 320 ft per inch

Wood Lot
Comprising part of
CHOPPEQUONSETT FARM
in Warwick

Assessors Plat No 5
Lot No 213

A

North Main St.

Scale 30 ft. per inch

Pawtuxet Harbor

Wharf

Pawtucket Cove

The Lawn
56 3/4 acres

A

Choppequonsett

70 1/2 acres

23 1/2 acres

Mansion House

43 41 acres

HOMESTEAD EST.
or
Choppequonsett
Farm
in Warwick

Scale 32 rods to an inch

DEXTER FARM
in
North Providence

See Plat of the Dexter Farm belonging to Nicholas Brown Esq Surveyed [illegible] Platted by Cushing and [illegible] Recorded in the Town Clerks office in North Providence

Scale 200 ft. to an inch

Assessors Plat No 12
Lot No 334

F 2788 29/100 Sq ft.

Prospect St.

George St.

Scale 30 ft. to an inch

Thayer St.

C 4030 52/100 Sq ft.

Assessors Plat No 12
Lot No 356

Scale 40 ft to an inch

PLAT
OF THE ESTATE OF
NICHOLAS BROWN
Late of Warwick Dec'd
As divided by order of
THE SUPREME COURT

Walter S Burges
William M Bailey
Saml W Peckham
} Commissioners

1867

A	Caroline M Brown
B	John Carter Brown 2nd
C	Annmary Brown Hawkins
D	Carrie M.C. Brown
E	Grenville R. Brown
F	Nicholas Brown
	Mrs Anna M Brown

Homestead Estate - One lot corner of Power & Brook Sts. with Barn. One lot & buildings on North Main St. Lots on Dexter Farm numbered as follows - 143 to 150 - 151 to 157 - 24 to 32 - 270 to 274 - 33 to 325 - 13 to 18 - 227 to 231.

Dorrance St lot 58 by 58 & wharf - wood lot on Choppequonsett Farm one lot on India St - one lot corner Brook & Charles Fields 8 lots on Dexter Farm numbered as follows - 1612 - 326 to 330 - 263 to 265 and never lot 10 acres more or less

1/9 of Whitmans Block est - one lot corner George and Thayer Sts. Lots on Dexter Farm numbered as follows - 83 to 95 - 201 to 208 - 276 to 276 - 102 to 103 - 194 to 195 - 209 to 212 - 232 to 237 - 2094 to 313

1/9 of Whitmans Block Est - one lot on India St. Lots on Dexter Farm numbered as follows - 170 to 176 - 231 to 247 - 188 to 189 - 35 to 52 - 151 to 153 - 156 to 159 - 247 to 250 - 295

1/9 of Whitmans Block Est. One lot on India St. Lots on Dexter Farm numbered as follows - 48 to 53 - 154 to 130 with buildings.

one lot & Barn George St. one lot South side of Dorrance St. one lot on Power St. one lot on Charles Field St. Lots on Dexter Farm numbered as follows 44 to 47 - 131 to 134 - 62 to 65 - 136 to 141 - 36 to 39 - 1393 to 1397 - 2350 &c.

Dower in one lot on Charles Field St. Dexter Farm lots No 46 and 47 - 131 & 132

City of Providence, R. I. Edward M. Flanagan, Recorder of Deeds. Photographed by Micro-Photography Co., Boston, Mass. August 17, 1953

196

Land of Brown & Ives called the Vanderlight lot
and leased to E S Mallett

Court House
belonging to
E S Mallett

Store and Offices
belonging to
E S Mallett

Steel Wharf of Stores
belonging to
E S Mallett

Land of Marshall Woods
purchased of
John Whipples Estate

College St as widened to 48 ft

South Main St

Vidl Dock

197

City of Providence, R. I. Edward M. Flanagan, Recorder of Deeds. Photographed by Micro-Photography Co., Boston, Mass. AUGUST 19, 1953

197

198

CAMP ST

Line of Lots

Line of Lots

Dwelling House No 283

Dwelling House No 285

Dwelling House No 287

Dwelling House No 289

Private Gangway

Plat of House Lots
belonging to the Estate
JOSHUA B...
Surveyed & platted ...
by ...

Scale 20 ft to the Inch
Meas U.S. Stand

1 2 3 4 5 6 7 8 9 10 11

Line of curbstone

BACON ST

Line of curbstone

Marshall Woods & Wife

Stone bound

Orphans Shelter

A B C D E F G H

OLIVE ST

BROWN ST

Wm Smith

1 2 3 4 5 6 7 8 9 10 11 12 13 14

THAYER ST.

ANGELL ST

COLLEGE HILL
Plat of House Lots
belonging to
S. CARPENTER
and
D. L. BROWNELL
Surveyed and platted Sept 1871
by N. B. Schubarth

Drawn on a scale of 30 ft to the Inch
Measure according to U.S. Stand.

Recorded Sept 2nd ...
Witness ... C. Robinson
Recorder

198

City of Providence, R. I. Edward M. Thompson, Recorder of Deeds. Photographed by Micro-Photography Co., Boston, Mass August 17, 1953

198

199

PLAN of a part of the "MESSER ESTATE" belonging to

W Bunny E.H Hazard & N.B Schubarth, Prov. R.I.

Surveyed & platted June 18th 1861

Drawn on a scale of 50 ft to the Inch
Meas.re rec.d to U.S Stand.d

By N.B Schubarth

Recorded June 1 1870
C.C. Williamson
Recorder of Deeds

CRANSTON ST

BELLVUE AVENUE

LONG POND

Land of H.S. Burgess

Plat Book 1 page 25

199

PLAN of HOUSE LOTS on FORD ST belonging to W.S BURGESS

Surveyed and platted Sept 1867
by N.B Schubarth

Scale 50 ft to an inch
Meas.re rec.d to U.S Stand.d

Recorded Nov 28th 1867
C.C. Williamson
Recorder of Deeds

CRANSTON ST

SUPERIOR STREET

DIAMOND ST

DEXTER ST.

FORD ST

LONG POND

Wm F Sprague

City of Providence, R. I. Edward M. Flanagan, Recorder of Deeds, Photographed by Micro-Photography Co., Boston, Mass. August 17, 1953

199

PLAN

of

Land and Flats belonging to

W.S. BURGES & OTHERS

by John Howe

Dec 1869

Scale 400 ft to an Inch

Recorded December 18th 1869

C. A. Williamson

Recorder of Deeds

J. G. Johnson

Thatch Island

Thatch Point

Proposed Extension of Thurber's Avenue

Thurber's Avenue

North line of proposed Park

Hawkins Lane

Granite Bound

Stone Post

Stone Monument

Granite Bound

Granite Bound

Granite Bound